


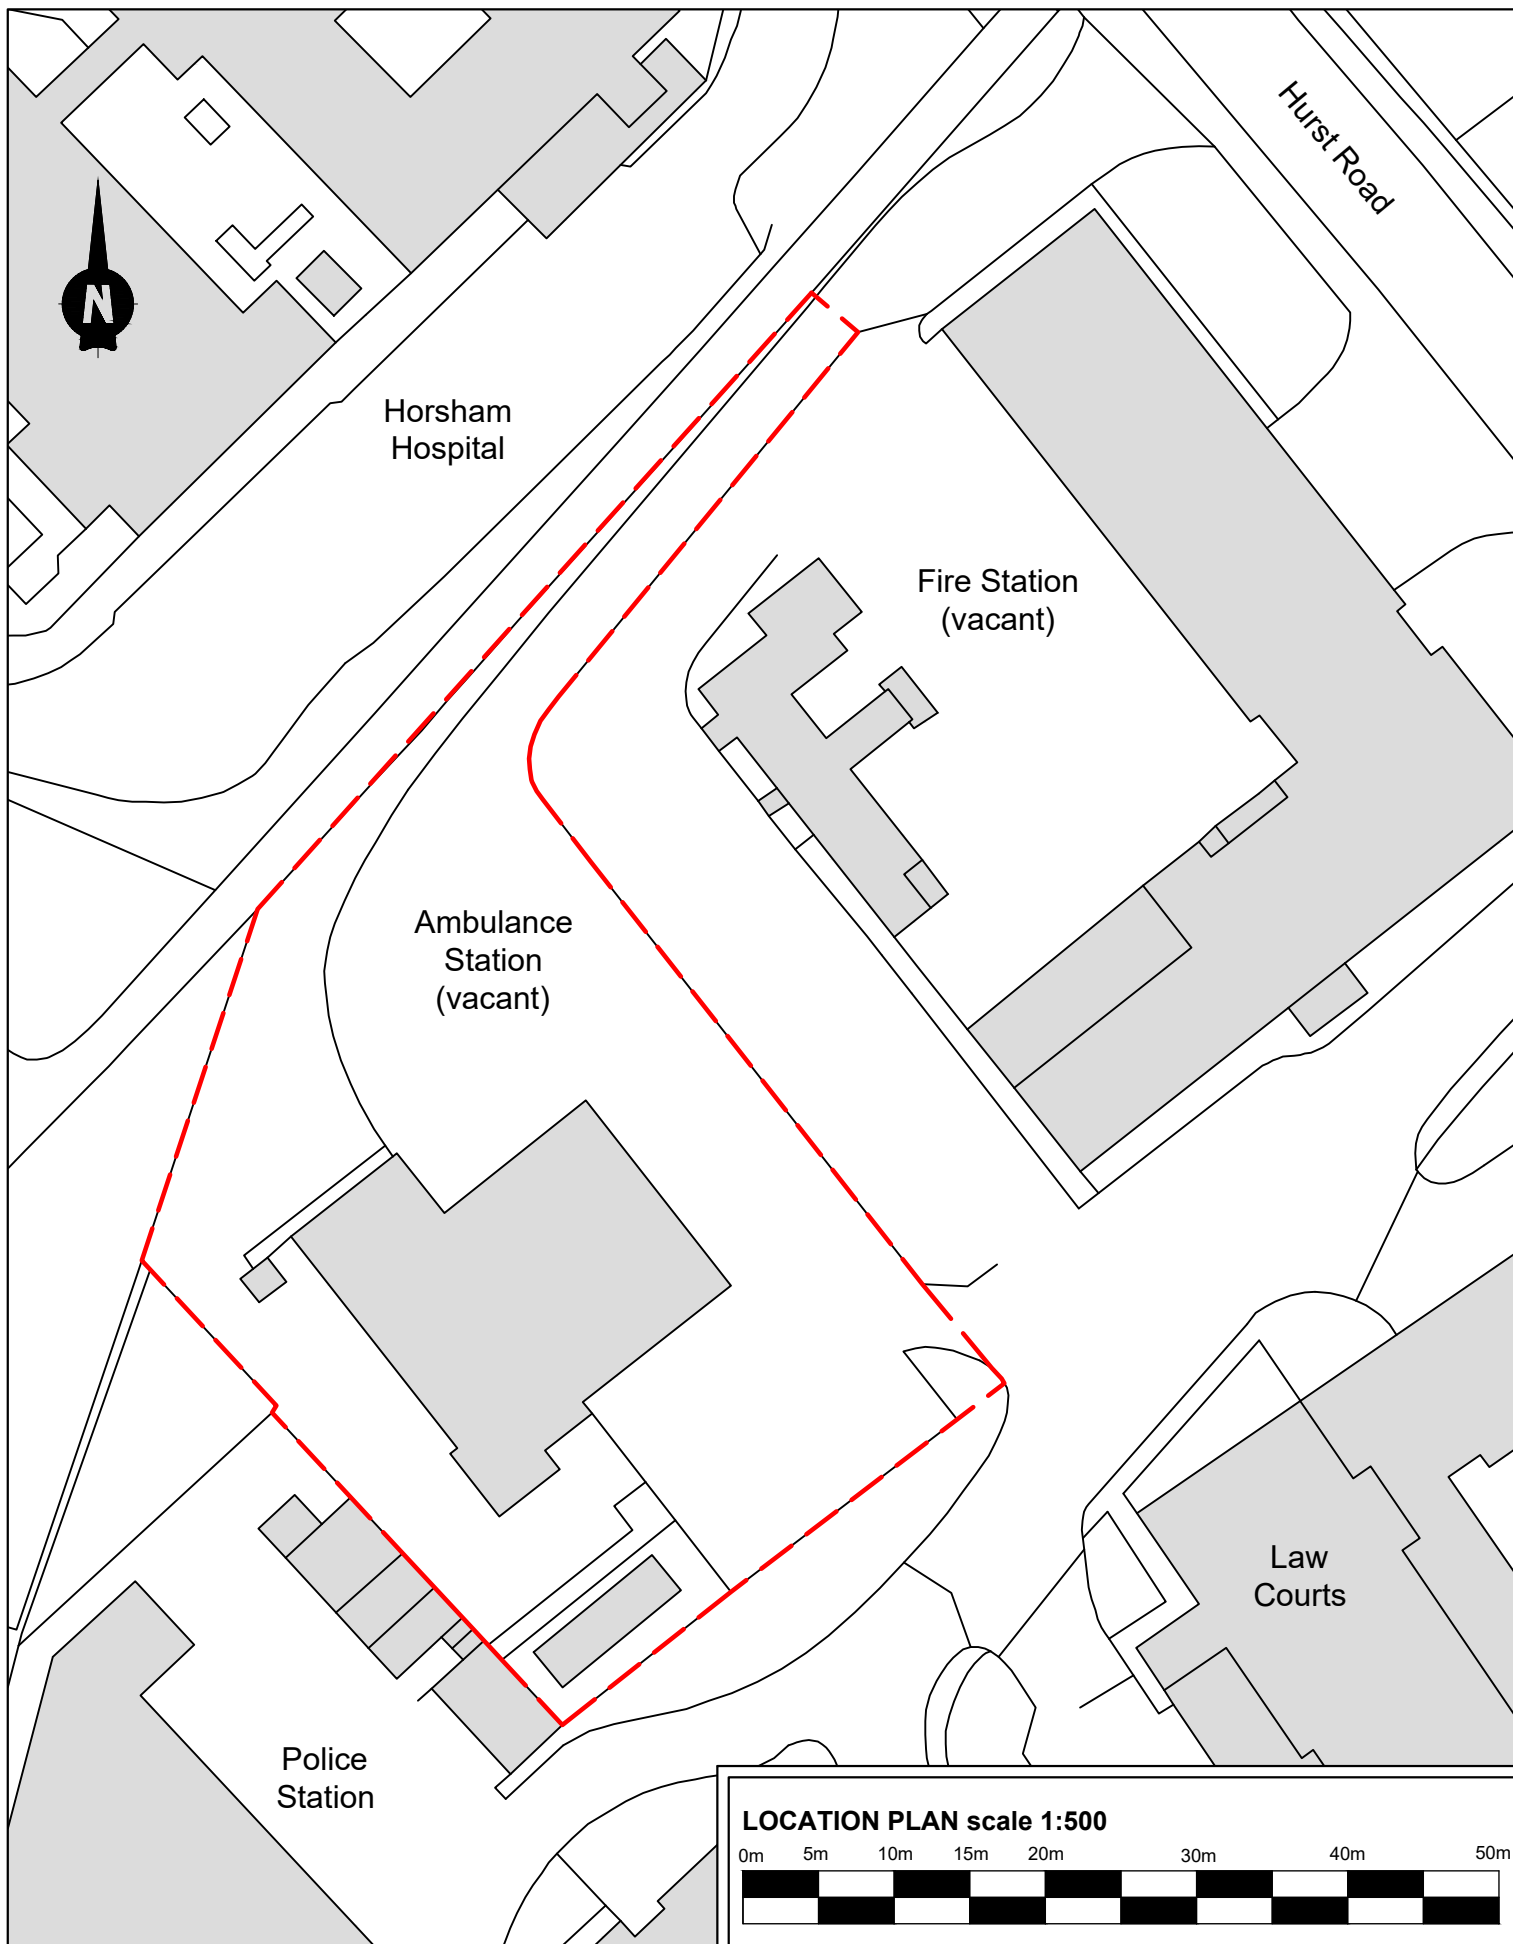

**Albery House, Springfield Road,
Horsham, West Sussex RH12 2GB**

Tel: 01403 215100

Fax: 01403 215371

www.horsham.gov.uk



Old Horsham Ambulance Station Change of Use Site Location

Design	Drawn	Project No.	Date
HDC	NhW		13/11/25
Scale	1:500 @ A4		Drawing No.
			AMS/01
File			
Crown Copyright 2000. SLA No. 100018563			