

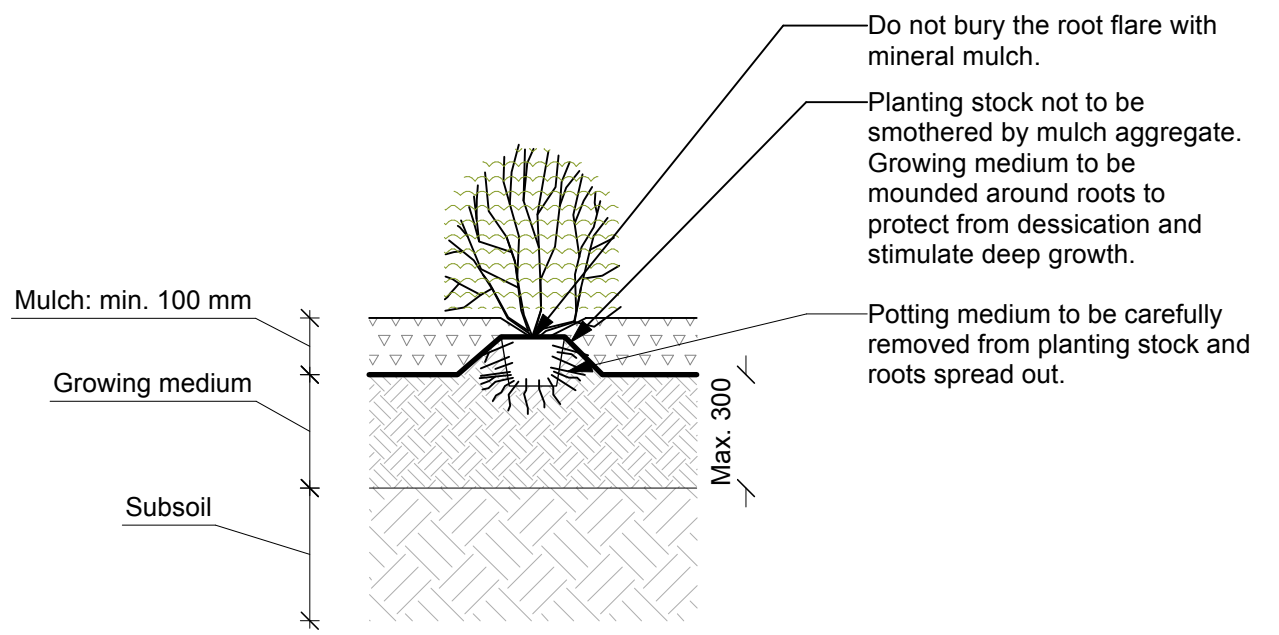


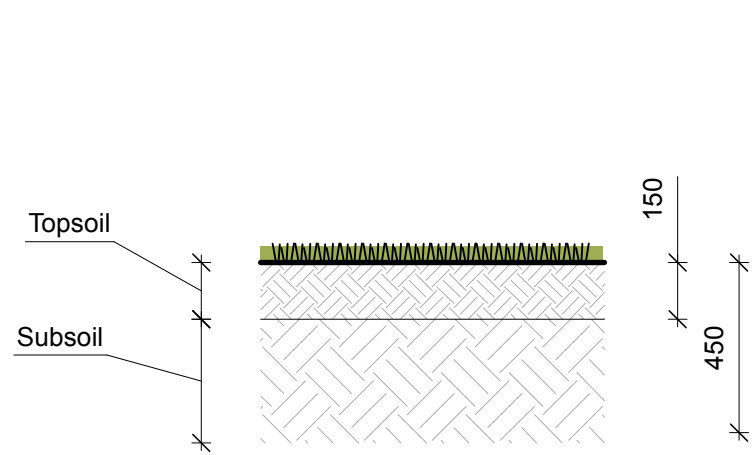


1 Amenity Lawn - Typical Detail
Scale: 1:20

2 Flowering Grassland - Typical Detail
Scale: 1:20

3 Container-grown Stock Planting - Typical Detail
Scale: 1:20

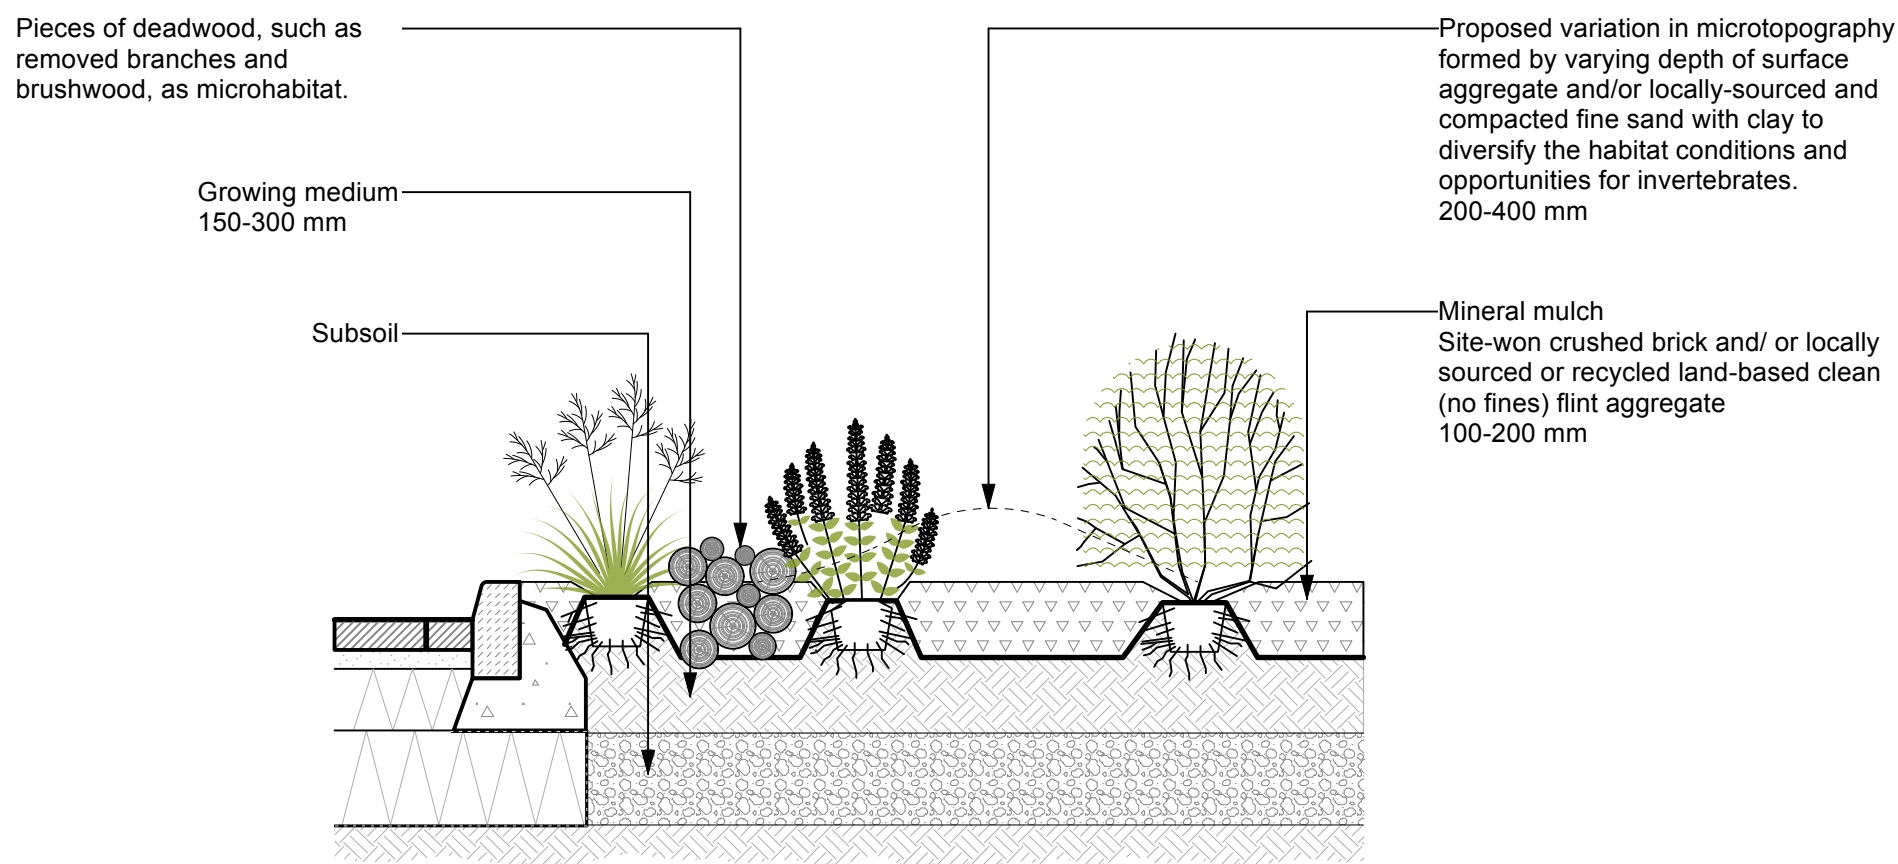

4 Drought-tolerant Planting Areas - Illustrative Detail
Scale: 1:20

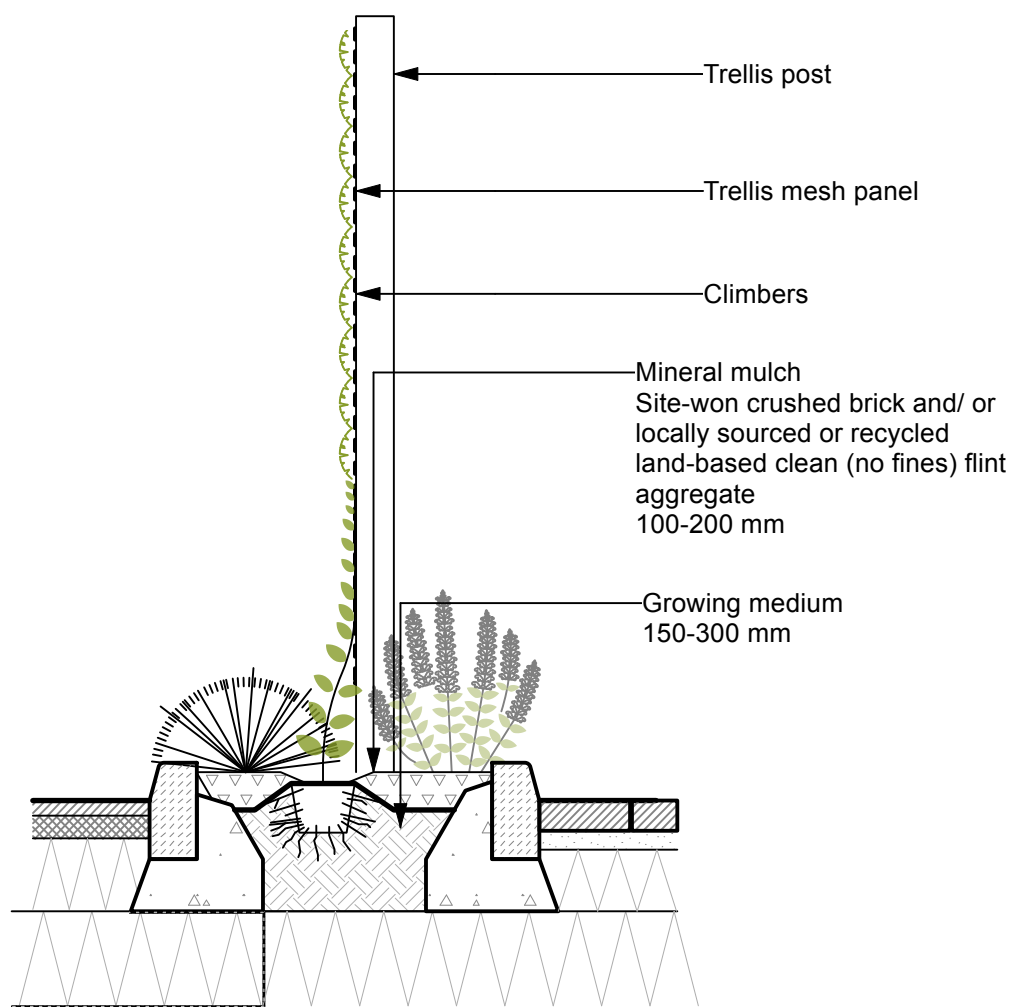

5 Median Planting - Illustrative Detail
Scale: 1:20

Notes:
1. Drawing to be used for planning purposes only.
2. Drawing is not to be scaled from for other purposes than planning.
3. Discrepancies between this drawing and other Landscape Architect's drawings and specification must be reported to the Landscape Architect.

Copyright © 2026 LArch - Landscape Consultancy and Design Ltd.

Client
Pace Construction Ltd

Project
Land at Greysfriars Lane
Greysfriars Lane, Church Street, Storrington



PLANNING

P04	29/09/2026	Revised and issued for planning.	MZ
P03	21/09/2026	Revised and reissued for planning	MZ
P02	26/08/2026	Details added. Reissued for planning	MZ
Rev	Date	Description	By

Scale 1:20 @A2 Drawn MZ Date 16/07/2026

Drawing Title
Soft Landscape Details and Planting Pits

LArch Project Ref. **Number** **Revision**
LAR2612

Discipline **Form** **6020 P04**
LAN DRA