

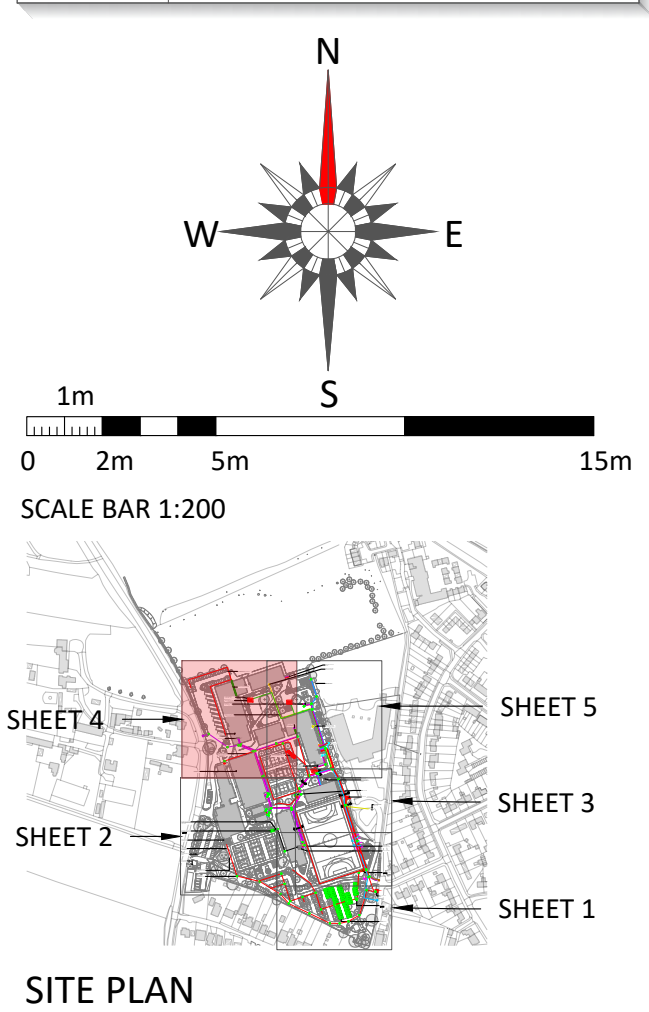
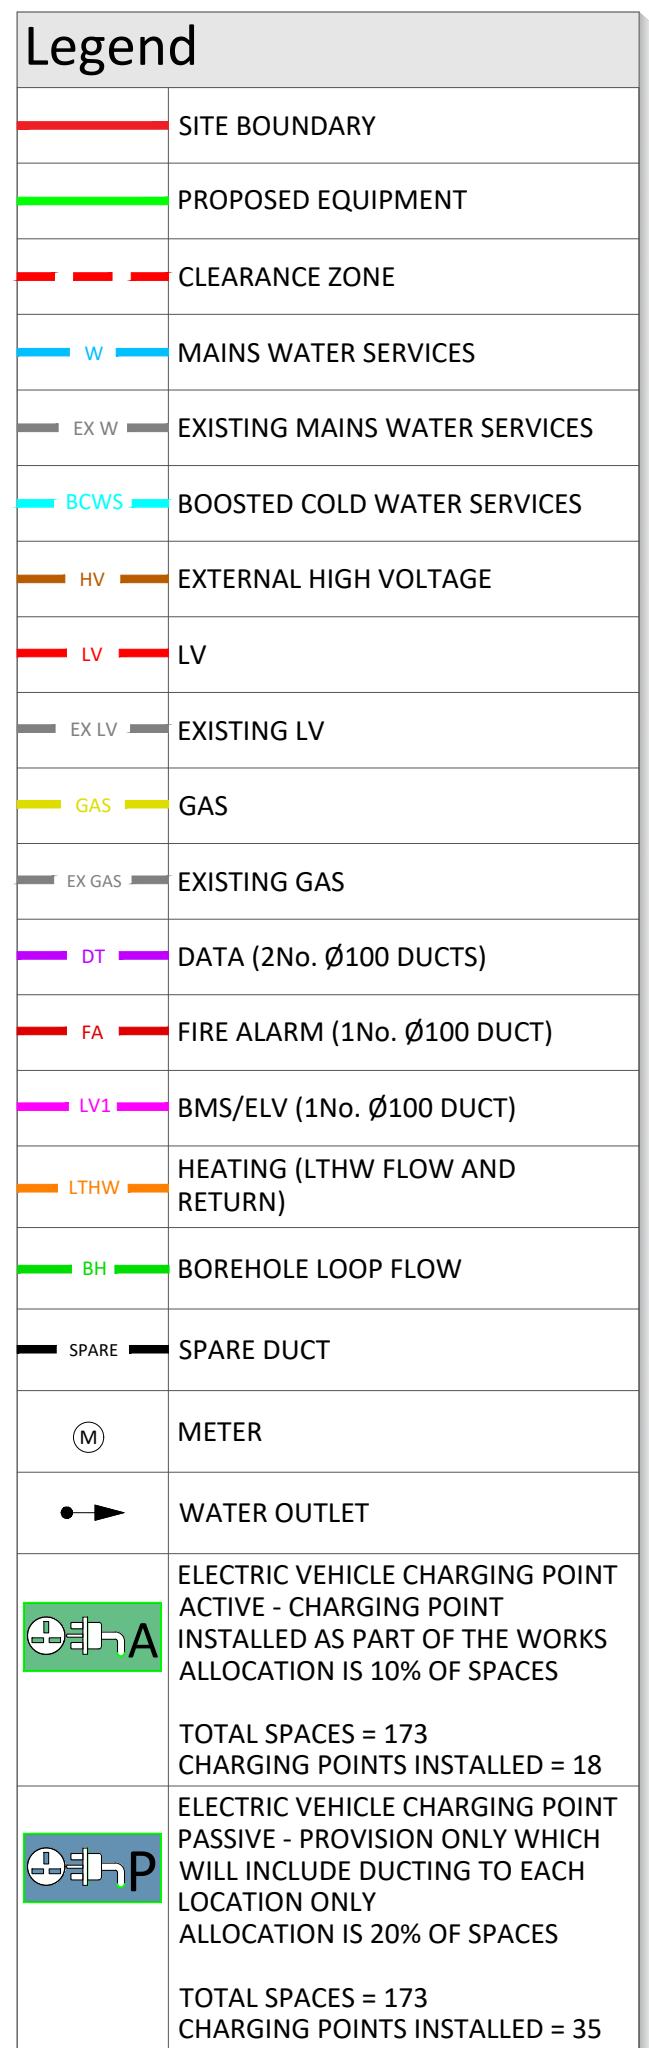


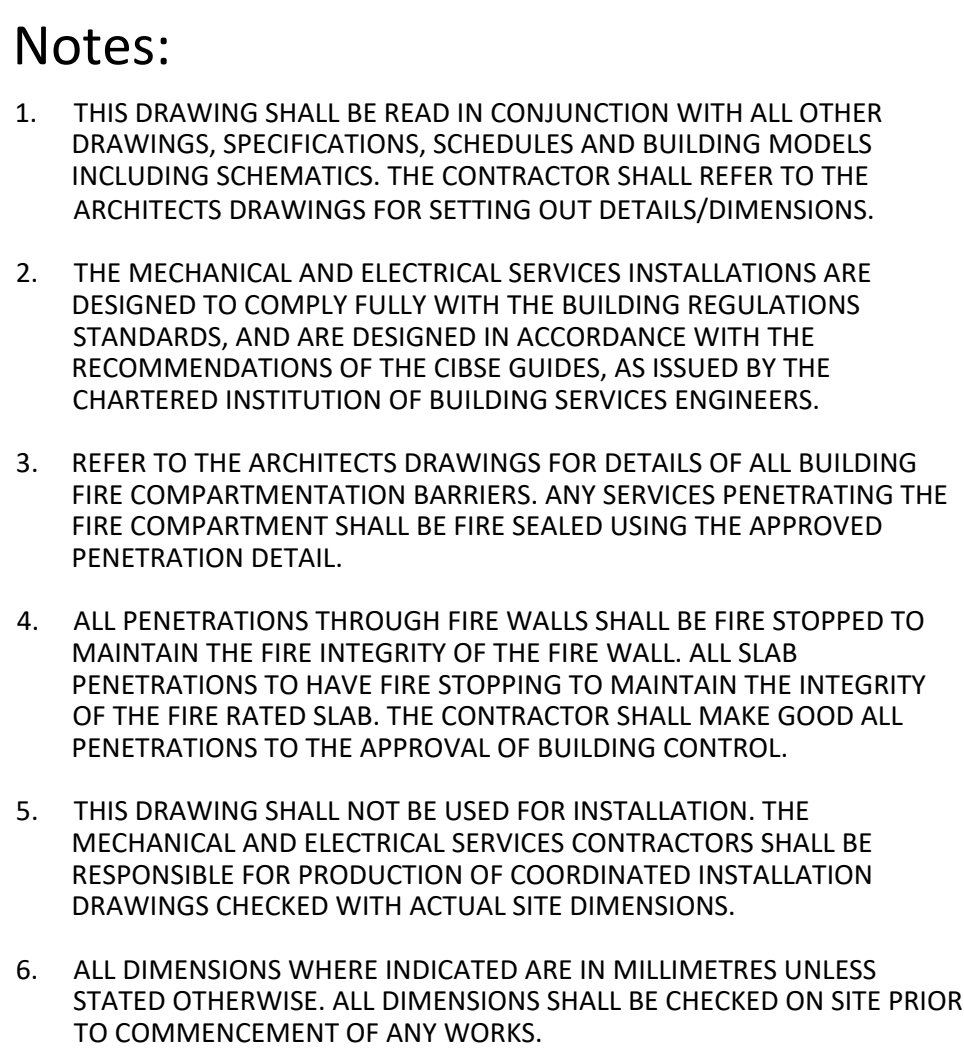

P03	09.09.26	ARG	JPP	BXP	Layout updated. Firefighting tank relocated. LV & BT runs & manholes added & amended. Water outlet removed.
P02	03.09.26	JWG	JPP	BXP	LV Ducts for External Lighting & BT Ducts Added
P01	17.06.26	MLS	JPP	BXP	STAGE 5 ISSUE
Rev	Date	By	Chk	Apvrd	Description

PROJECT
Steining Grammar School
Steining

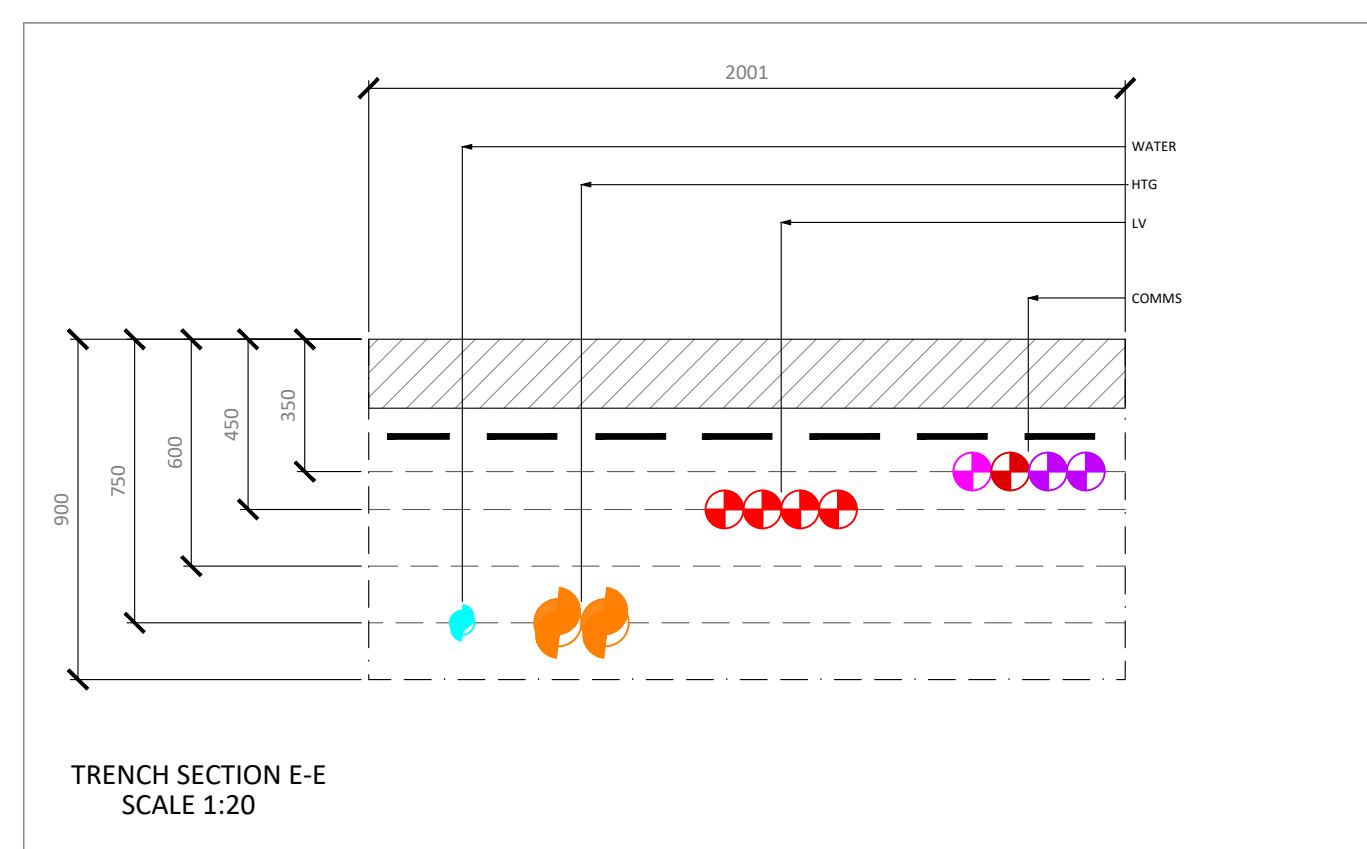

www.methodllp.com Swindon Tel: 01793 822044

DRAWING TITLE
Proposed External
Services Layout Sheet 4 of 5

DEIR REF 176		STAGE 4 (CP's)		
DATE	SCALE	DRWN BY	CHK BY	APVD BY
17.06.2026	1:200 - A1	JWG	JPP	BXP
DRAWING NUMBER				REVISION No.
SRP1121-MET-ZZ-EX-D-Z-9007				S5 - P03

Scaling Note: Do NOT scale from this drawing