
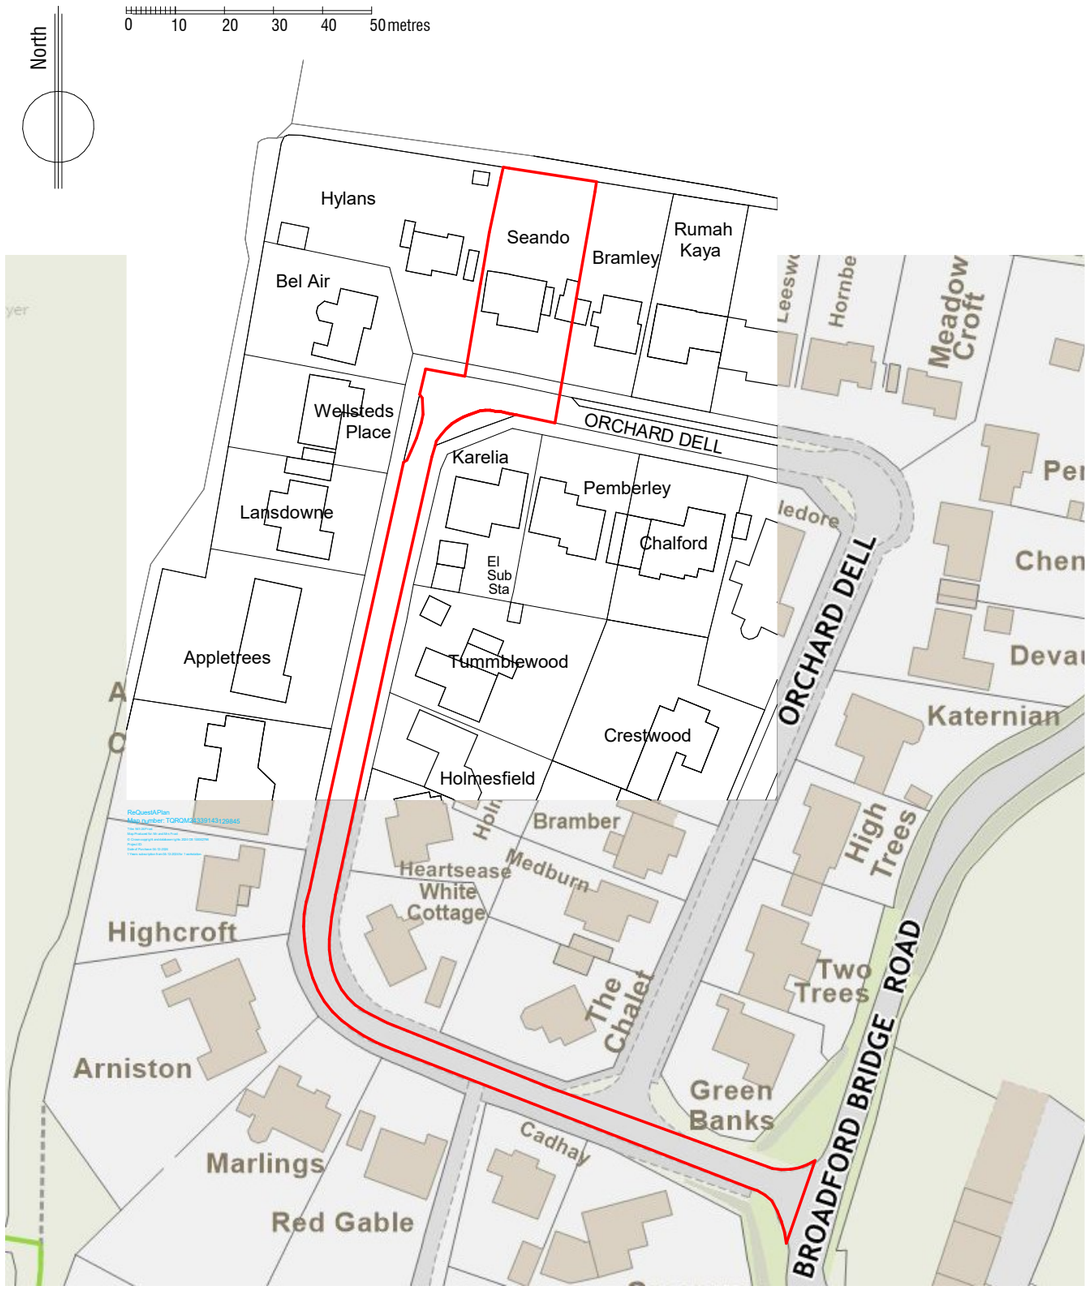


1 A000 LOCATION PLAN

1 : 1250@A3

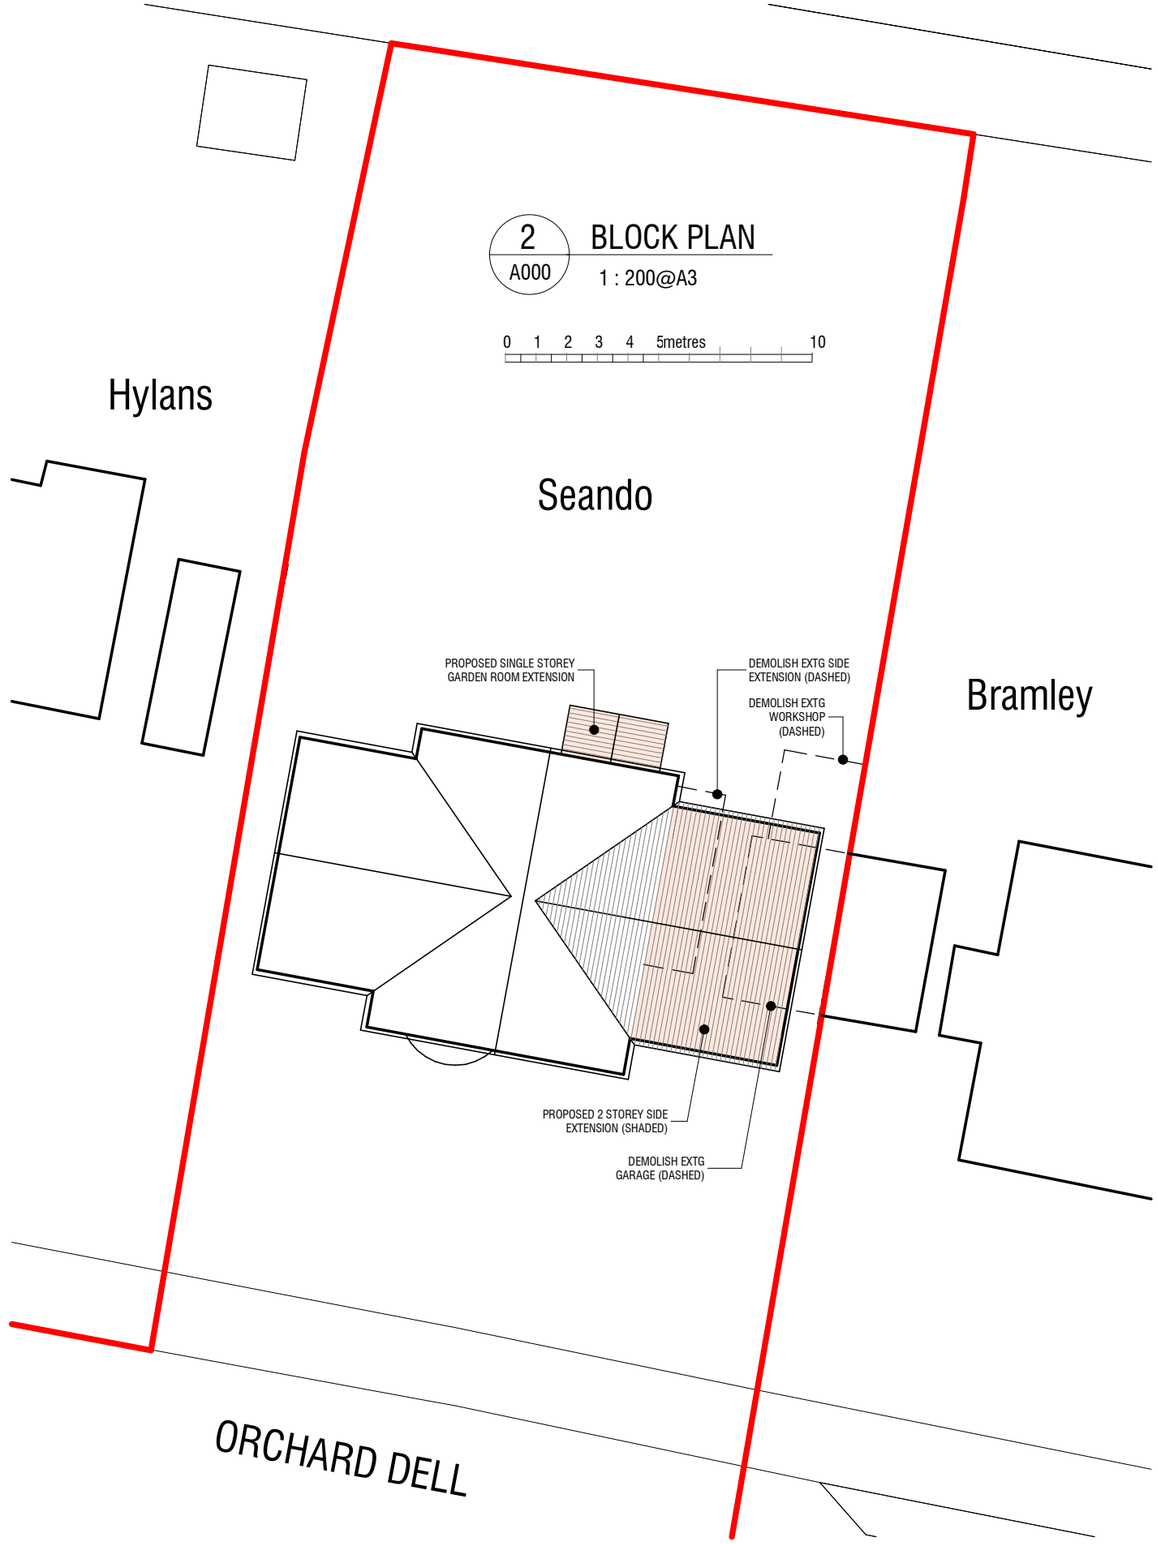

REVISIONS	DATE	DESCRIPTION
A	22/01/25	RED LINE EXTENDED TO JUNCTION WITH BROADFORD BRIDGE ROAD

JOB NUMBER	941-24	JOB TITLE	Seando, Orchard Dell, West Chilt.		
CLIENT	Mr & Mrs Frost				
DRAWING TITLE	SITE LOCATION & BLOCK PLAN				
SCALE	DATE	DRAWN	DRAWING NO.	REV.	
As indicated		NJ	A000	A	

JONES ARCHITECTS . co . uk
(01903) 814614
info@jonesarchitects.co.uk