DOUGLAS J P EDWARDS
Chartered Building Surveyors
Principal: Douglas J P Edwards FRICS C.Build E FCABE FIAS employing
Chartered Architects and Surveyors
Blonks Barn, Hooklands Lane, Shipley,
West Sussex RH13 8PY
Telephone No: 01403 740034
Email: info@douglasjpedwards.co.uk
RICS

Project:
LOT 1
DELSPRIDE
KENT STREET
COWFOLD
WEST SUSSEX RH13 8BB:
PART Q CONVERSION
Drawing Title:
PROPOSED FLOOR PLAN
Client:
Mr and Mrs BRYANT
Scale:
1:100 @ A3
Date:
August 2023
Drawing No.
23-02-07

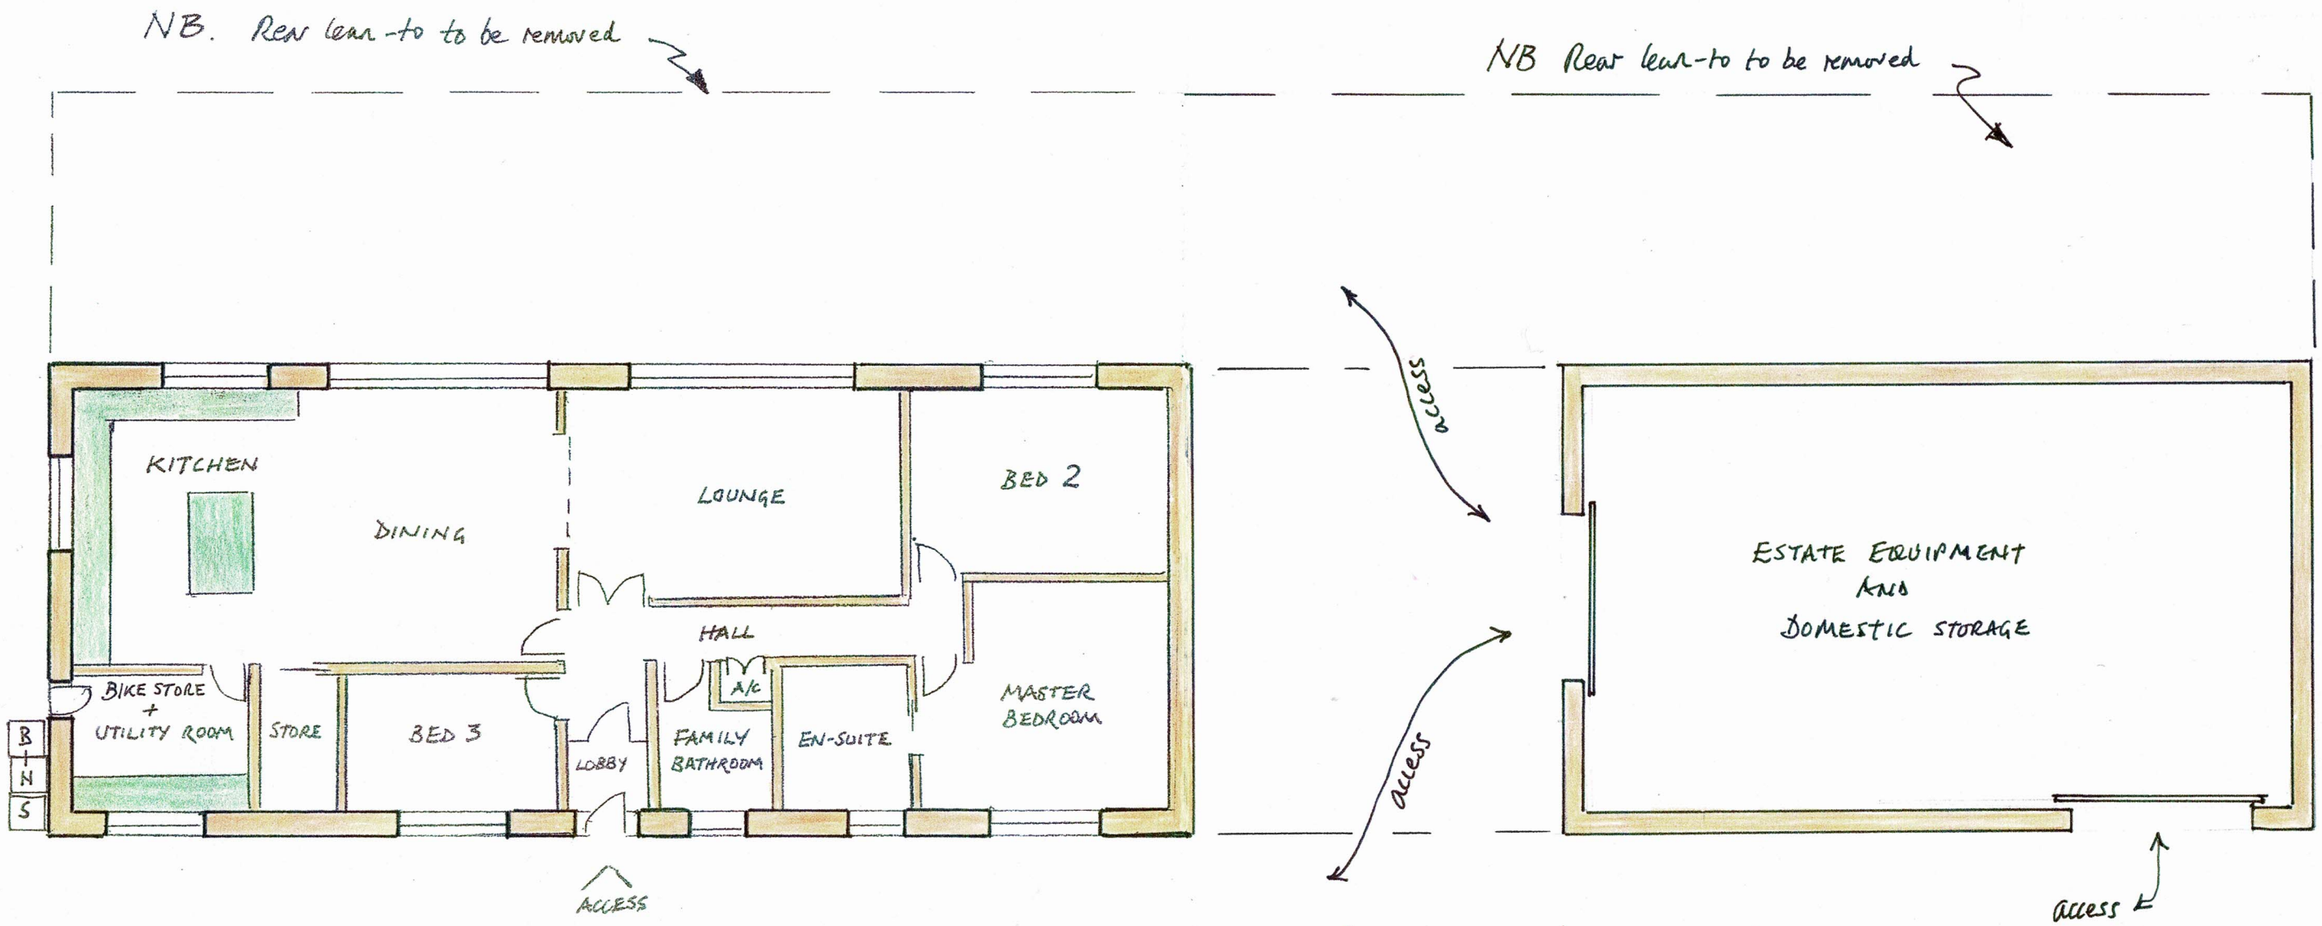

PLOT 1 [suggested layout]

N

PROPOSED FLOOR PLAN [1:100@A3]

0 SCALE BAR 5
Metres
1:100@A3