
Plan view

Driveway material

GEO TEC System with grade 1 shingle

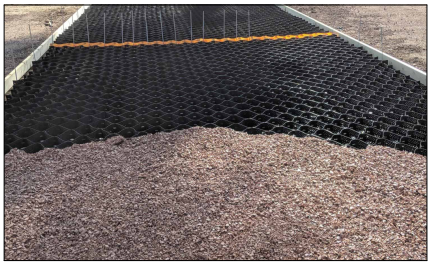

1-9 tree number

Removal of tree 4


Trees 8 & 9 to be pollarded

New Proposed access point

Make existing area
Rear Garden

4m x 1.5 m dig area

No Dig area

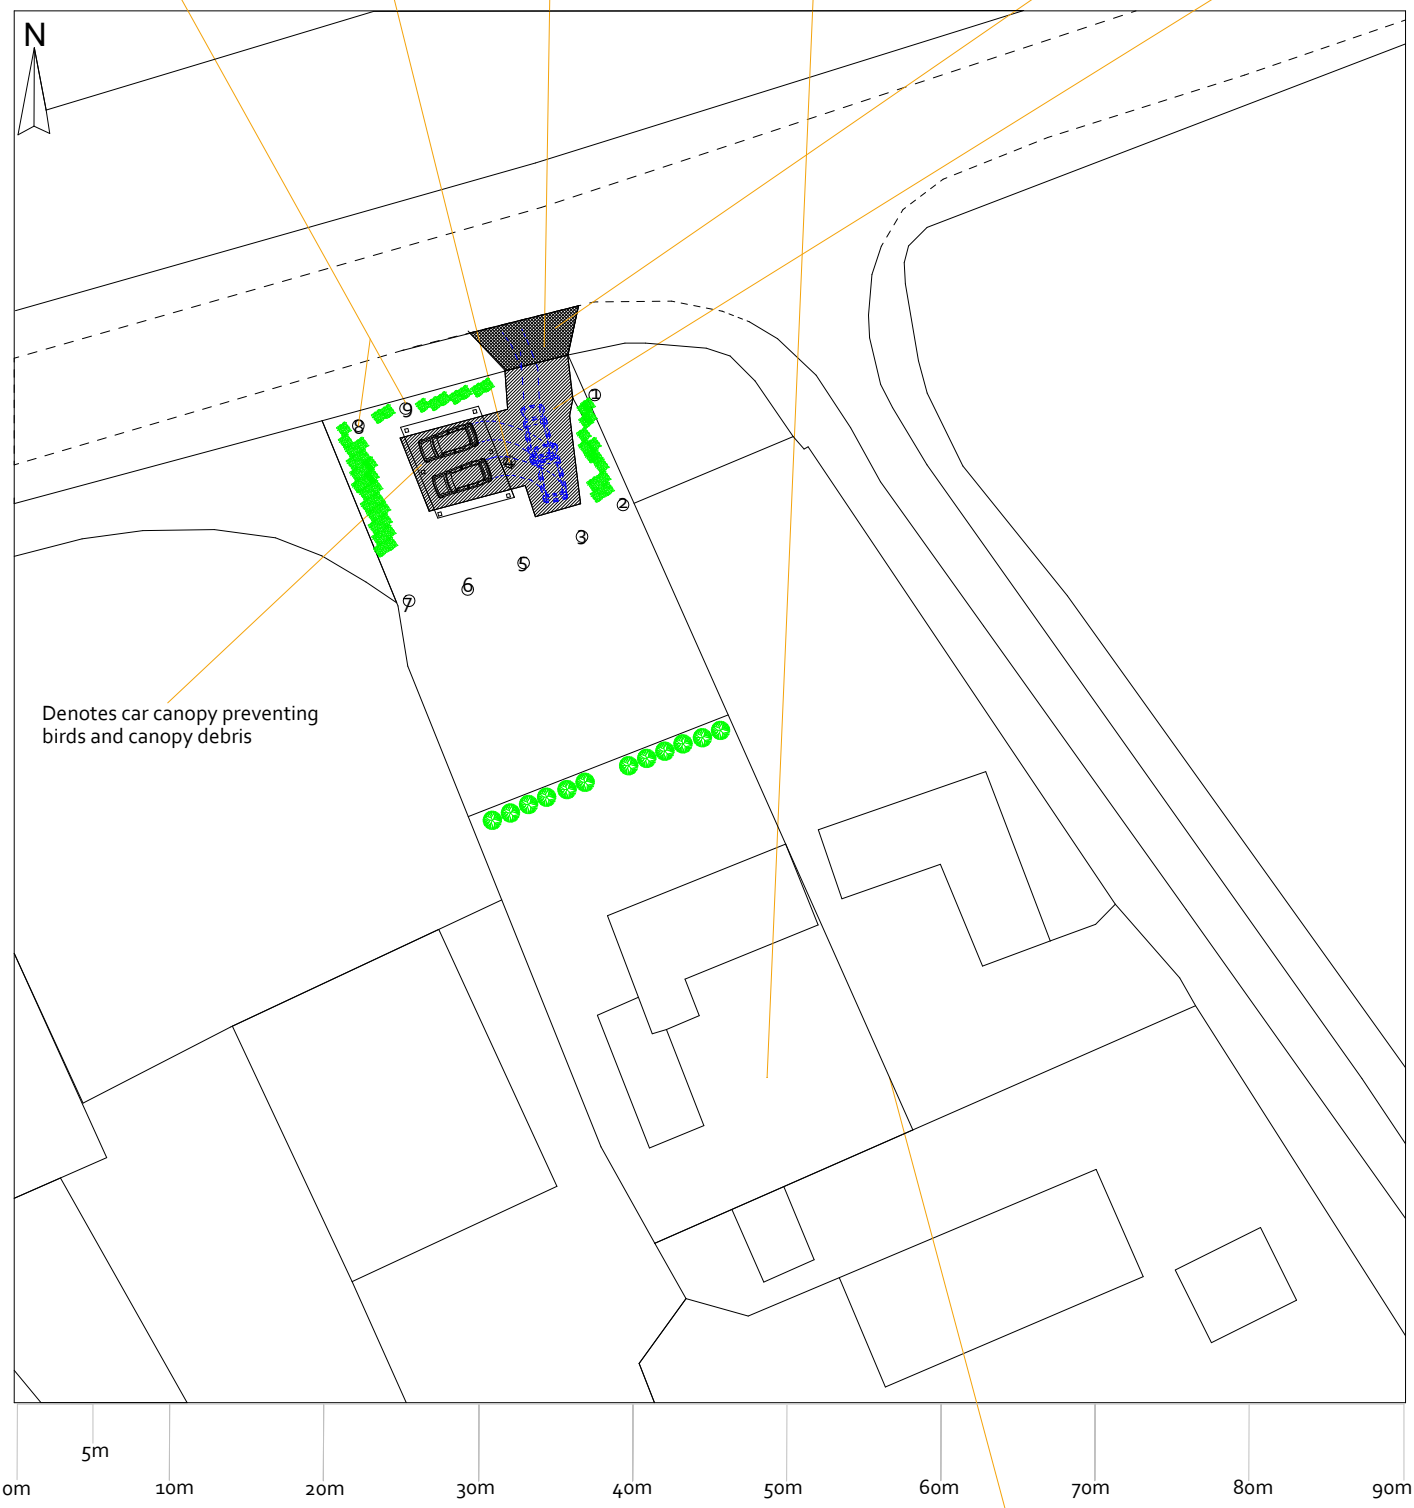

1.500 - Scale

Retain access gate for rear access
for plant or temporary access in the future