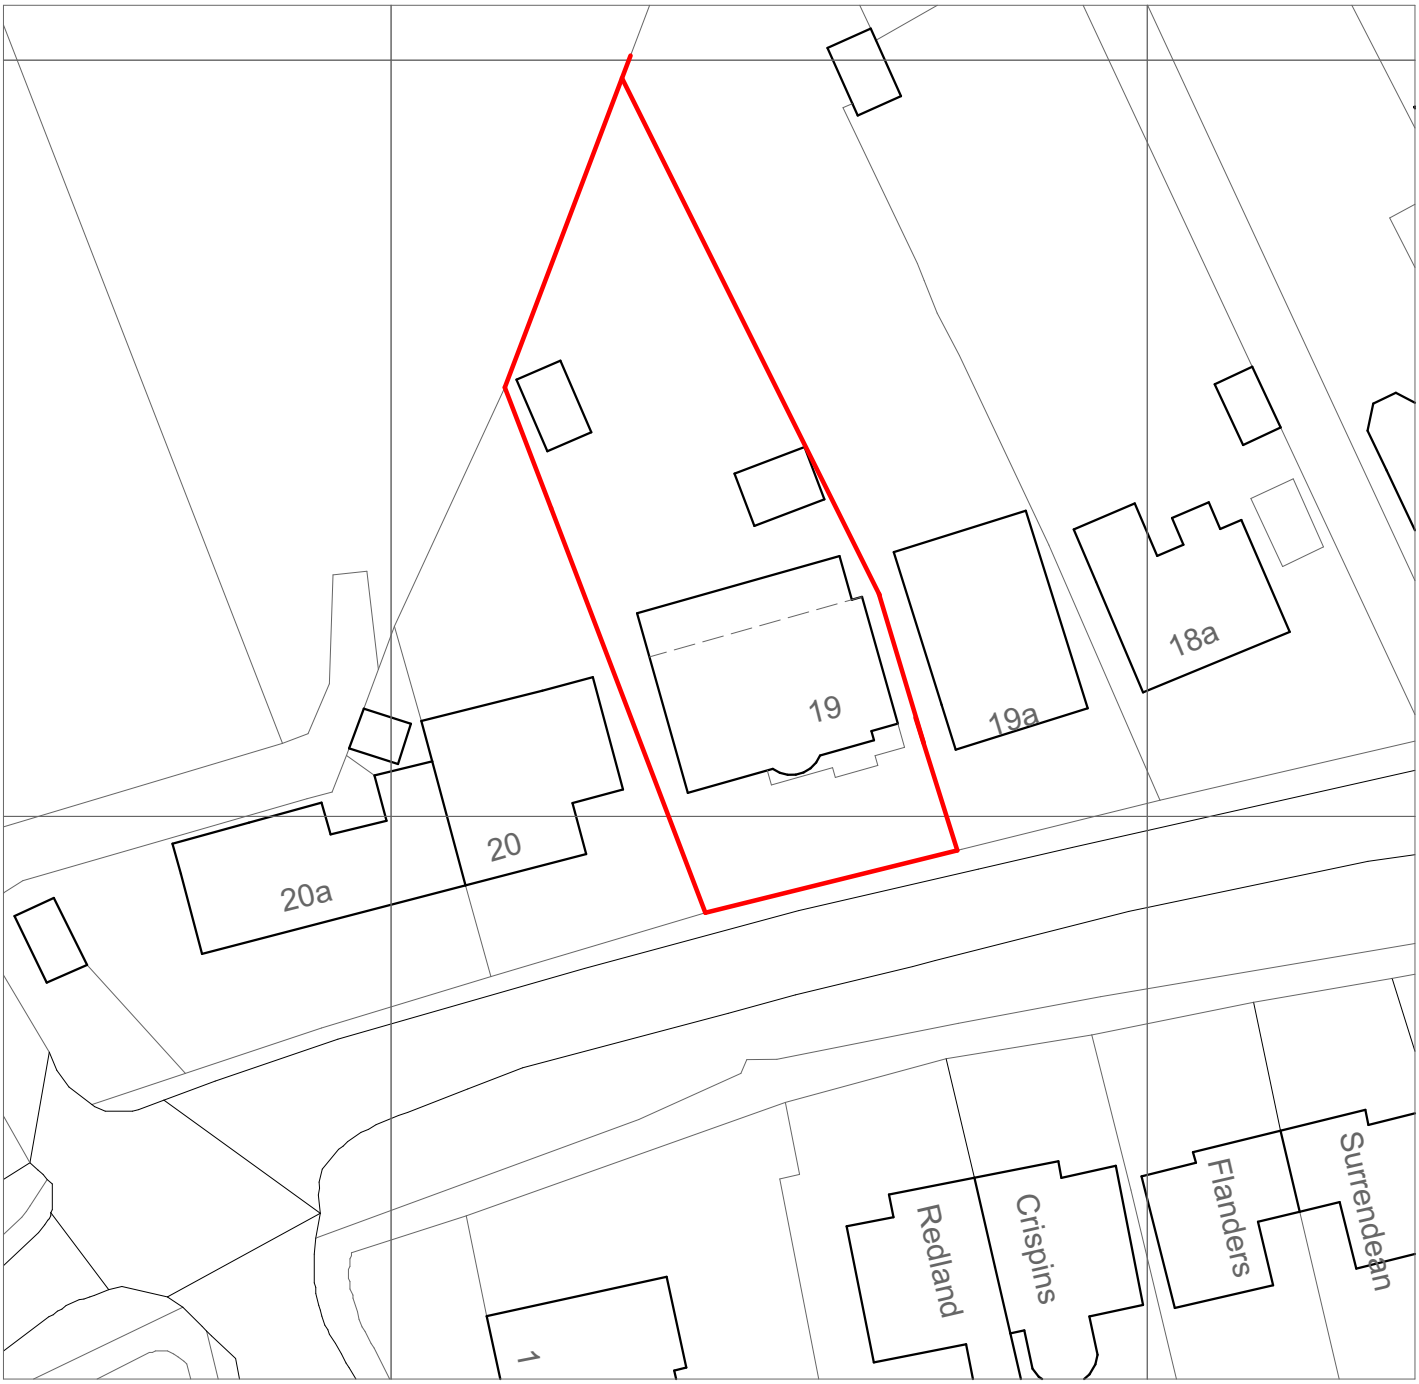


Ordnance Survey, (c) Crown Copyright 2024. All rights reserved. Licence number 100022432

Scale 1:500

5 0 5 10 15 20 25m

MGI ARCHITECTURE

Client

Roland Carlish and Bina Bhatt

Drawing Title

PROPOSED BLOCK PLAN

Drawing Scale

1:500

Revision

A

Drawing ID

PL-02

North

19 NEWHAM LANE

Steyning, West Sussex, BN44 3LR

© This drawing remains the property of MGI Architecture ltd. and shall not be copied without prior written consent.

All dimensions to be checked on site and any discrepancies to be reported before work commences.