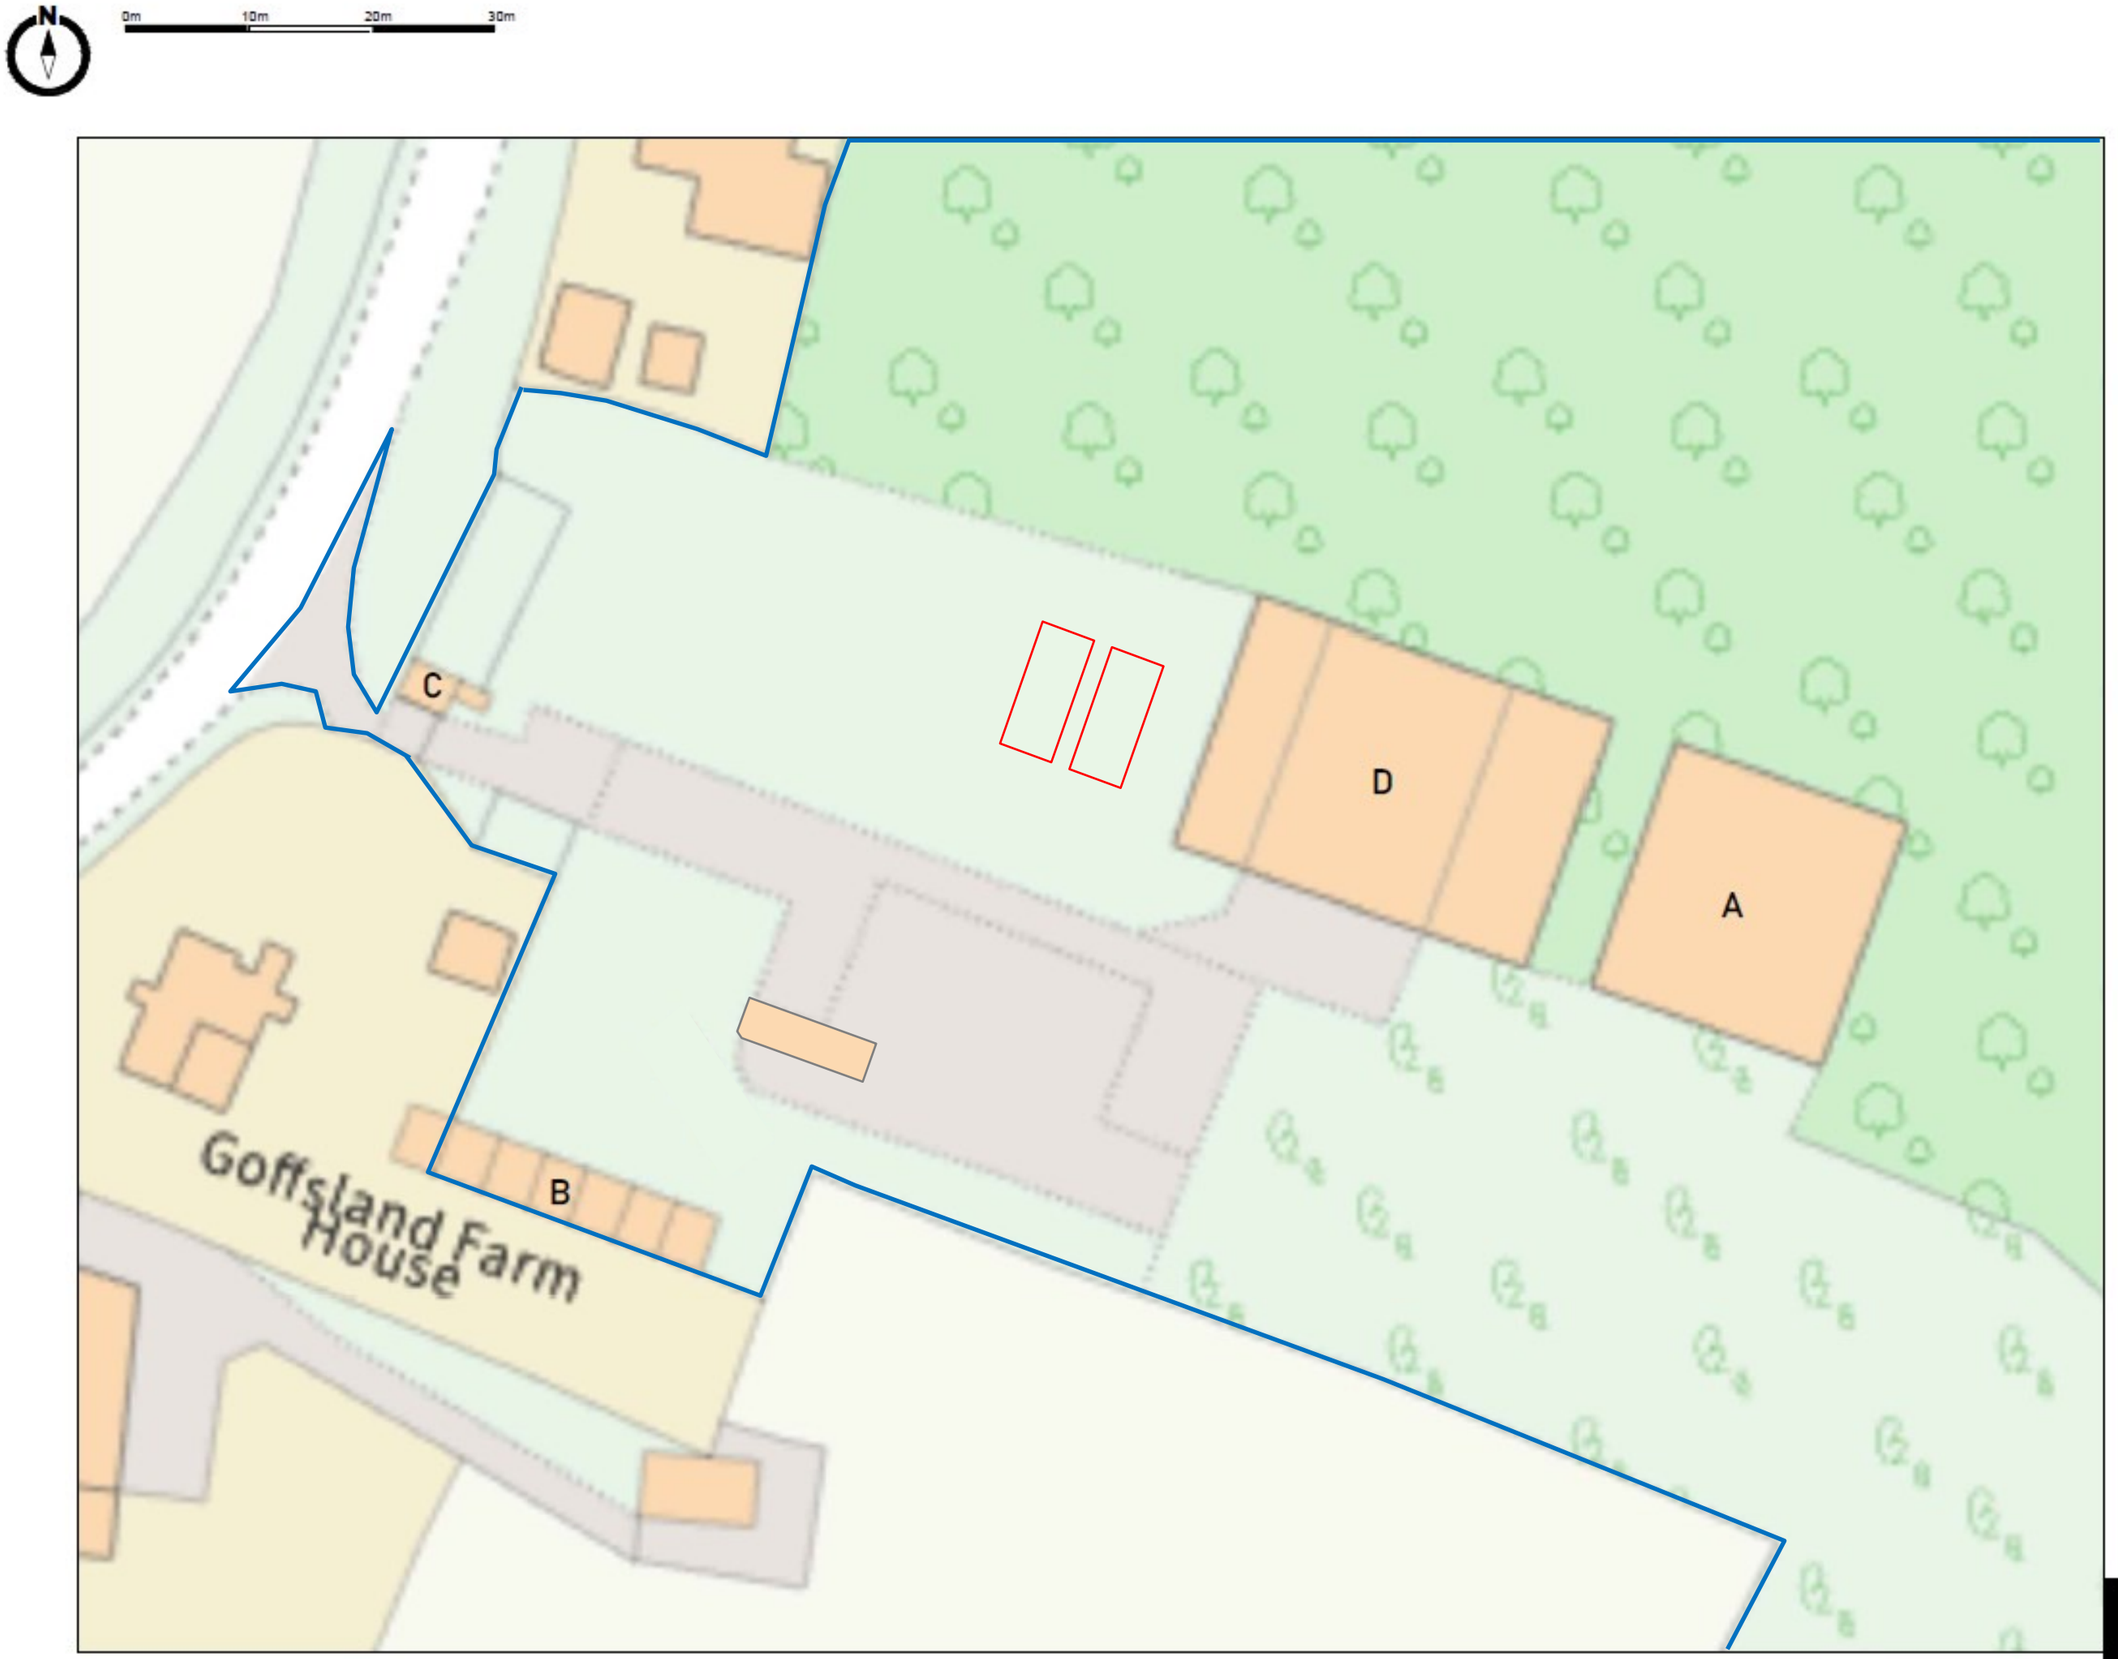

Disclaimer

This drawing is protected under the Copyright, Designs and Patents Act 1988. This drawing is protected by copyright.

Planning

This drawing is produced for PLANNING PURPOSES ONLY and is not to be used for construction.

This drawing illustrates a planning proposal only and as such subject to detailed site investigation, including ground conditions/contaminates and drainage design. The layout may be based upon an enlargement of an O.S. sheet or other small scale plans and its accuracy needs to be verified by survey. CDM Regulations remain the responsibility of the principal contractor.

Project: Goffsland Farm
Coolham Road
West Chiltington
Pulborough
RH20 2LT

Title: Location Plan

Status: Planning

Scale: 1:500 @ A3

Drawing no: 3929-PL- 01

Prepared by: White & Sons

Date:

File:

White & Sons Est. 1817
Planning & Architecture