


STREET HUB DIMENSIONED ELEVATIONS



Footprint

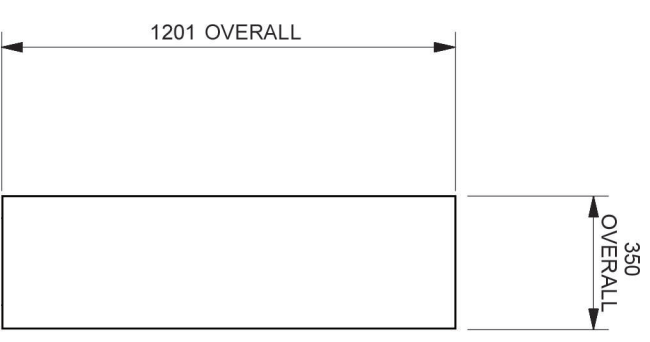

SCALE 1:20 @ A3

Drawing Number: STH-001