



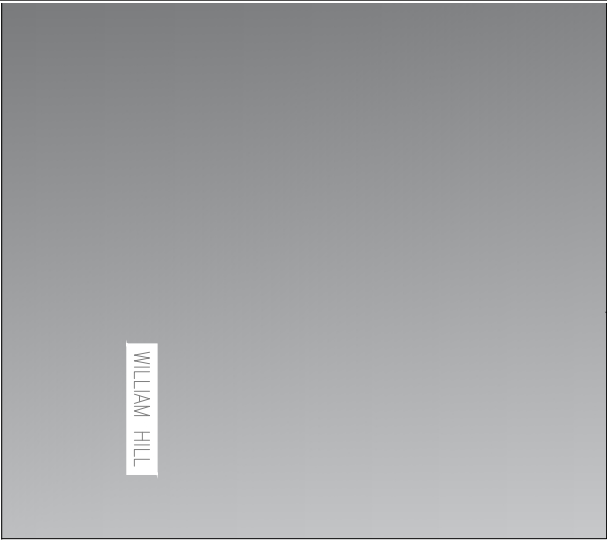


ROOF LEVEL
+8.0m AGL

TOP OF TREE
+7.3m AGL

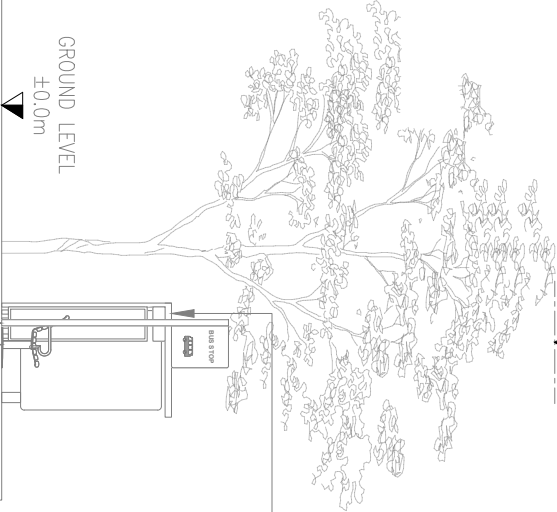

GROUND LEVEL
±0.0m

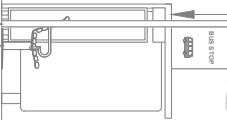

EXISTING BUS SHELTER

EXISTING BENCH

EXISTING BUS STOP SIGN

BISHOPRIC
(20MPH)

EXISTING SITE ELEVATION

SCALE 1:100



ISSUED FOR APPROVAL				GRH	11.12.25
REV	DESCRIPTION			BY	DATE
SCALE AS SHOWN	DRAWN	GRH	CHECKED	DCC	ALL DIMENSIONS IN MM UNO
WHEN PRINTED AT A4	DATE	11.12.25	DATE	11.12.25	
LOCATION PLAN - Digital Mapping Solutions from Promap					
SITE BLOCK PLAN - Digital Mapping Solutions from Promap					
Ordinance Survey (c) Crown Copyright 2025. All rights reserved. Licence number 1000227432					

DRAWING TITLE
STREET HUB
SUR-12
003 - EXISTING SITE ELEVATION

SITE ADDRESS
FOOTPATH O/S
27/29 FRESHWATER PARADE
HORSHAM
RH12 1QD