



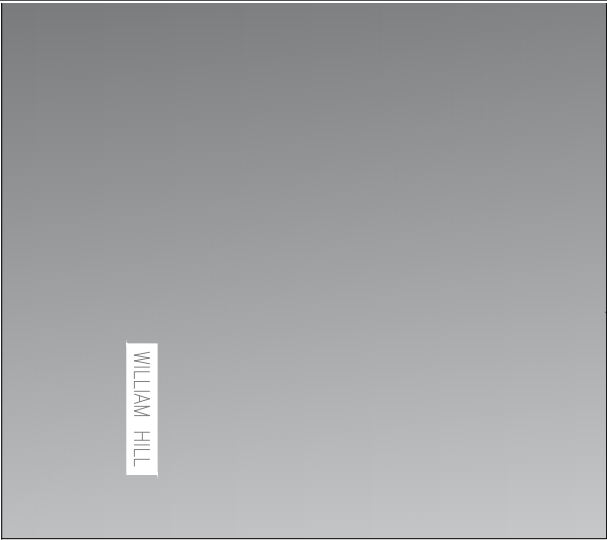

ROOF LEVEL
+8.0m AGL

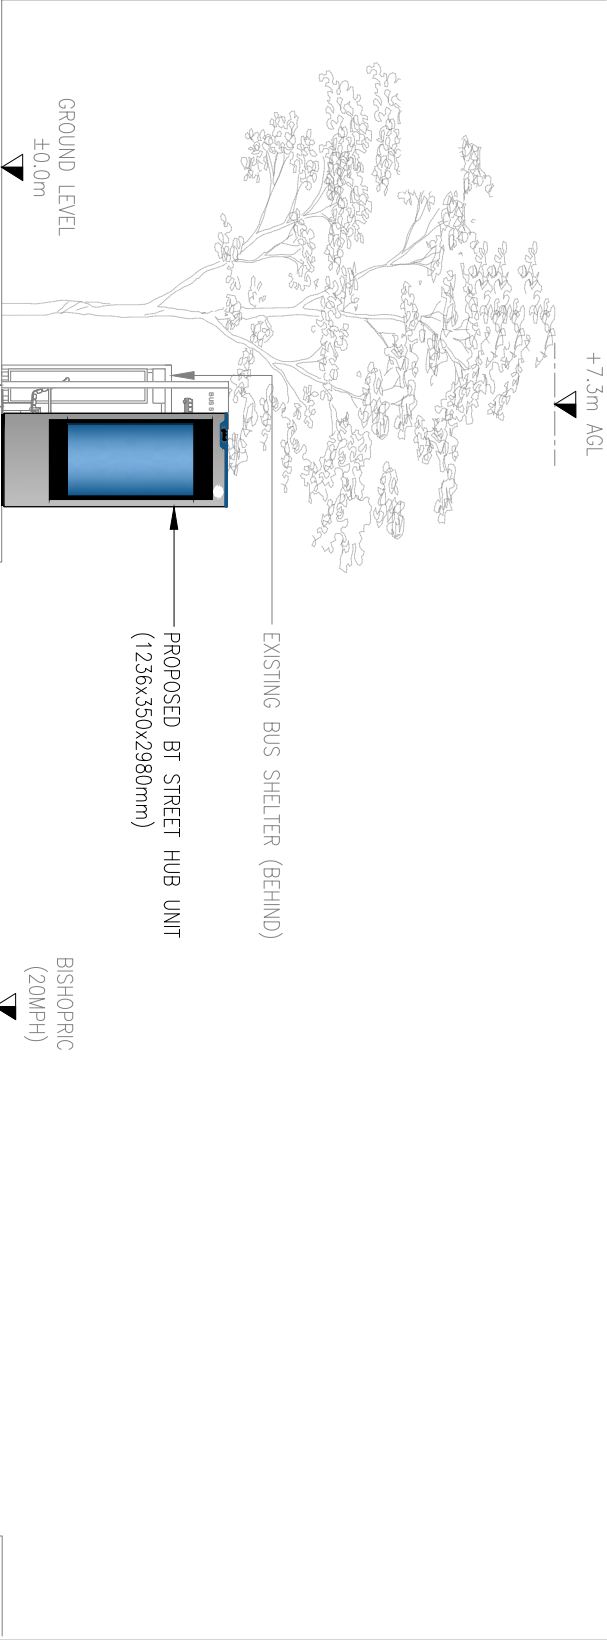

TOP OF TREE
+7.3m AGL

GROUND LEVEL
±0.0m

BISHOPRIC
(20MPH)

PROPOSED SITE ELEVATION
SCALE 1:100



ISSUED FOR APPROVAL					
A					GRH 11.12.25
REV	DESCRIPTION				BY DATE
	DRAWN	GRH	CHECKED	DCC	ALL DIMENSIONS IN MM UNO
SCALE AS SHOWN WHEN PRINTED AT A4	DATE	11.12.25	DATE	11.12.25	
LOCATION PLAN - Digital Mapping Solutions from Promap					
SITE BLOCK PLAN - Digital Mapping Solutions from Promap					
Ordinance Survey (c) Crown Copyright 2025. All rights reserved. Licence number 1000227432					

DRAWING TITLE
STREET HUB
SUR-12
004 - PROPOSED SITE ELEVATION

SITE ADDRESS
FOOTPATH O/S
27/29 FRESHWATER PARADE
HORSHAM
RH12 1QD

