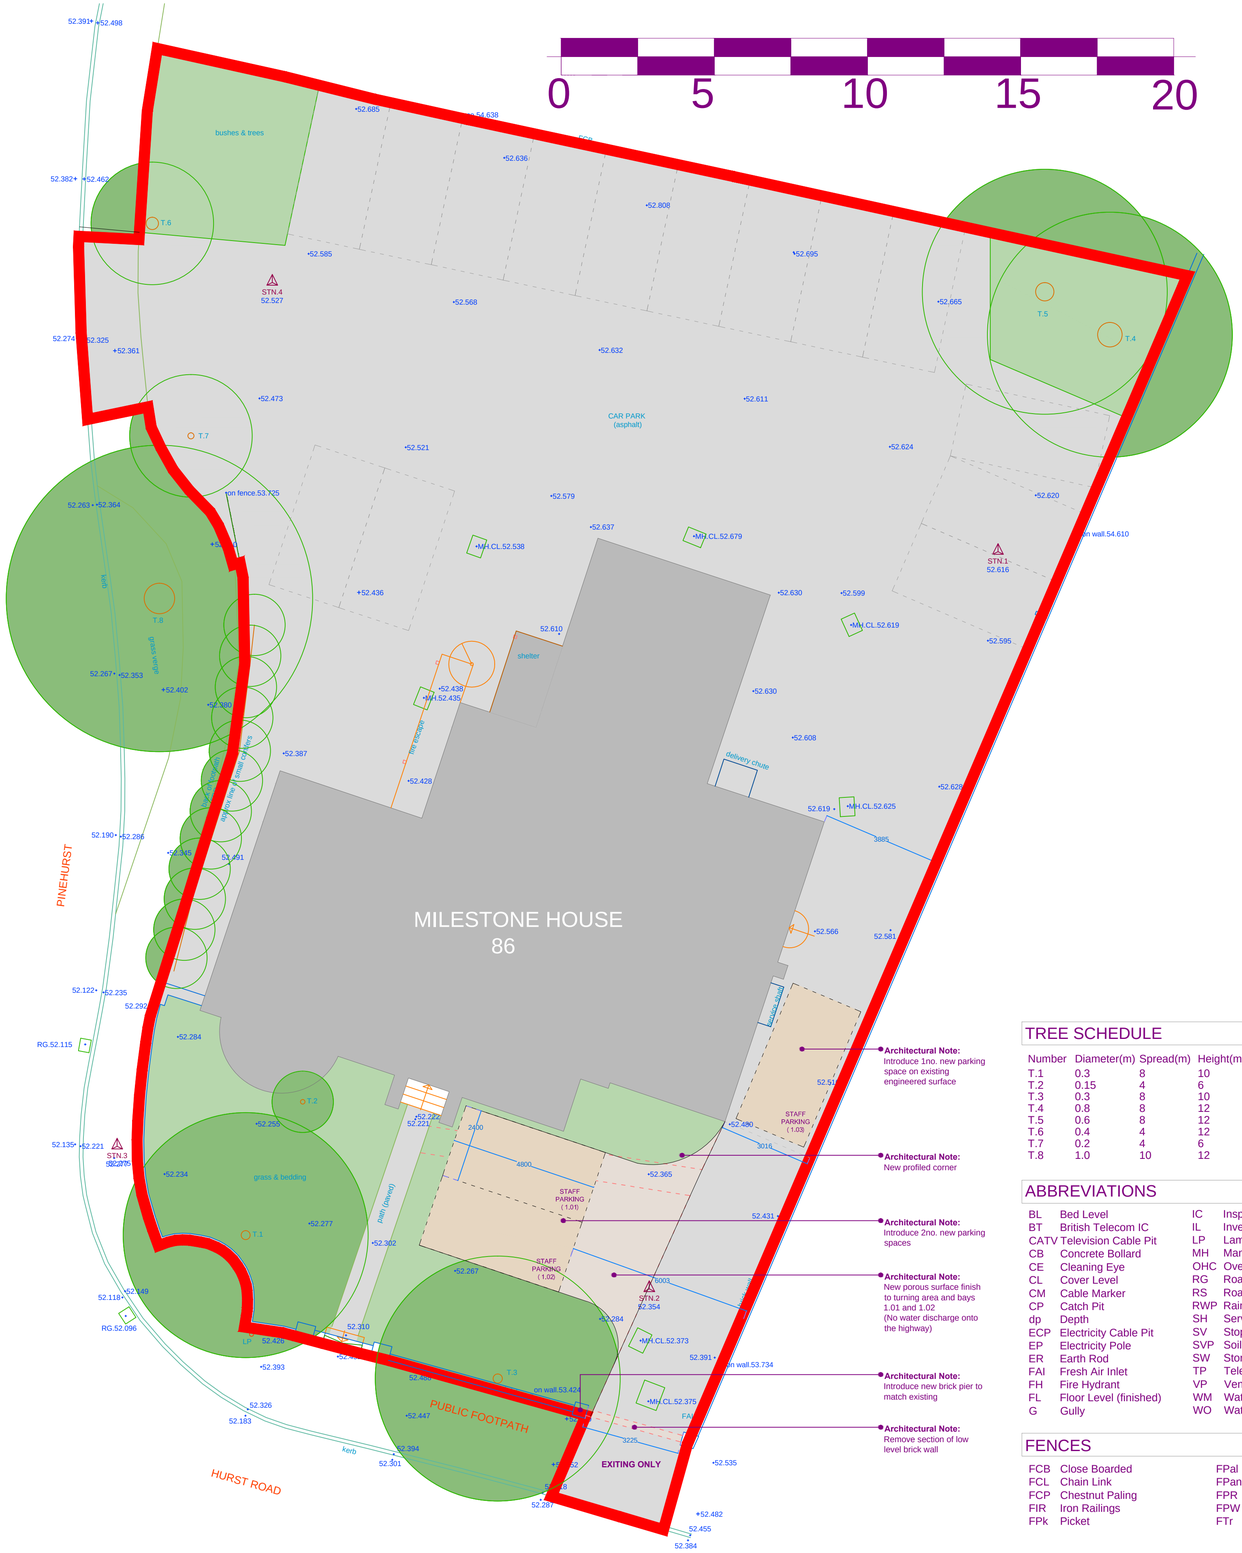

PROPOSED Tree Survey and Block Plan - **1:100**

North

Architectural Note:
Introduce 1no. new parking space on existing engineered surface

Architectural Note:
New profiled corner

Architectural Note:
Introduce 2no. new parking spaces

Architectural Note:
New porous surface finish to turning area and bays 1.01 and 1.02
(No water discharge onto the highway)

Architectural Note:
Introduce new brick pier to match existing

Architectural Note:
Remove section of low level brick wall

TREE SCHEDULE

Number	Diameter(m)	Spread(m)	Height(m)	Notes
T.1	0.3	8	10	
T.2	0.15	4	6	
T.3	0.3	8	10	
T.4	0.8	8	12	
T.5	0.6	8	12	
T.6	0.4	4	12	
T.7	0.2	4	6	
T.8	1.0	10	12	

ABBREVIATIONS

BL	Bed Level	IC	Inspection Cover
BT	British Telecom IC	IL	Invert Level
CATV	Television Cable Pit	LP	Lamp Post
CB	Concrete Bollard	MH	Manhole
CE	Cleaning Eye	OHC	Overhead Cable
CL	Cover Level	RG	Road Gully
CM	Cable Marker	RS	Road Sign
CP	Catch Pit	RWP	Rain Water Pipe
dp	Depth	SH	Service Housing
ECP	Electricity Cable Pit	SV	Stop Valve
EP	Electricity Pole	SVP	Soil & Vent Pipe
ER	Earth Rod	SW	Storm Water
FAI	Fresh Air Inlet	TP	Telegraph Pole
FH	Fire Hydrant	VP	Vent Pipe
FL	Floor Level (finished)	WM	Water Meter
G	Gully	WO	Water Wash Out

FENCES

FCB	Close Boarded	FPal	Metal Palisade
FCL	Chain Link	FPan	Panel
FCP	Chestnut Paling	FPR	Post & Rail
FIR	Iron Railings	FPW	Post & Wire
FPk	Picket	FTr	Trellis

Prior building works must be instructed by the client.

It is essential that all client/builders notes are instructed by the client as per the Architects/ Engineers request.

Failure to complete these instructions could have a cost implication on the tender stage or even the feasibility to deliver the project as proposed.

It is solely the responsibility of the client to instruct these works so that the information is available prior to build.

PK:	REV/ISS:	AMENDMENT:	DATE:
b	B(01)	PLANNING SUBMISSION - PARKING	25.01.23
b	A(01)	PLANNING SUBMISSION - PARKING	24.11.20
b	-(01)	PLANNING SUBMISSION - PARKING	24.11.04

PRINT USE: DATE:

BUILDER INFORMATION:
DO NOT BUILD FROM ANY DRAWINGS PACKAGES THAT DO NOT SAY, BUILDING CONTROL APPROVED OR IN CONSTRUCTION PACKAGES.
IT IS THE RESPONSIBILITY OF THE BUILDER TO CONTACT THE ARCHITECT TO REQUEST/CONFIRM THE RIGHT DRAWING PACKAGE IS ON SITE. PLEASE BE ADVISED THAT ALL DRAWING PACKAGES WILL ALSO HAVE STRUCTURAL ENGINEERING WORKS ATTACHED. DO NOT BUILD WITHOUT ALL PAPERWORK

THE CONTRACTOR IS TO ALLOW WITHIN THEIR PRICE FOR ALL ITEMS NOT LISTED BUT THAT WILL BE REQUIRED TO COMPLETE THE WORK IN ACCORDANCE WITH ALL CURRENT LEGISLATION.

DRAWING NOTES:
ALL ITEMS, NOTES, DIMENSIONS AND GENERAL DESIGN CONTAINED IN THIS DRAWING ARE FOR GUIDANCE PURPOSES ONLY. NOMINATED BUILDER AND PERSON RESPONSIBLE FOR THE PROJECT SHOULD MAKE A THOROUGH CHECK PRIOR TO COMMENCEMENT OF WORKS AGAINST SITE, DRAINAGE SERVICE DRAWINGS, CURRENT BUILDING REGULATIONS, BRITISH STANDARDS AND CODES OF PRACTICE. FAILURE TO DO SO WILL BE AT THE LIABILITY OF THE BUILDER/CONTRACTOR AND NOT THE ARCHITECT

COPYRIGHT
THESE DRAWINGS REMAIN THE COPYRIGHT OF R+R ARCHITECTS LTD AND MUST NOT BE USED IN ANY WAY PRIOR WRITTEN CONSENT.
IMPORTANT NOTE: NO SIGNED AGREEMENT IS IN PLACE TO ALLOW THE COPYING OF THE WORKS ATTACHED.

National Tel 0845 260 55 54 Email info@rrrarchitects.com Website www.rrrarchitects.com

REFINE + RESOLVE ARCHITECTS
R+R Architects Ltd is a Limited Company in England and Wales. Company No: 9118078
Registered Office: 75 Springfield Road, Chelmsford, Essex CM2 6JB.

PROJECT STAGE:
S3 - SPATIAL COORDINATION

PROJECT:
STAFF PARKING AND EXIT PROPOSAL
(Access onto Hurst Road is exit only)

SITE ADDRESS:
MILESTONE HOUSE, HURST ROAD, HORSHAM, RH12 2DT

CLIENT:
ARUN VETERINARY GROUP

DRAWING TITLE:
PROPOSED
TREE SURVEY + BLOCK PLAN

SCALE:			DWG NO.	REV.	ISS.	PACK.
See Drawing on A1			**004**	**B**	**01**	**b**
DRAWN BY:	CHECKED:	PROJECT NO:				
RB	**RB**	**403-24**				

CONTRACT DRAWINGS SITE ISSUE EMPLOYER SIGNATURE:

CONTRACT DRAWINGS SITE ISSUE CONTRACTOR SIGNATURE:

STATUS **AWAITING APPROVAL**

RIBA CHARTERED MEMBER

Architects Registration Board