

LOCATION PLAN

1:1250 @ A1 1:2500 @ A3

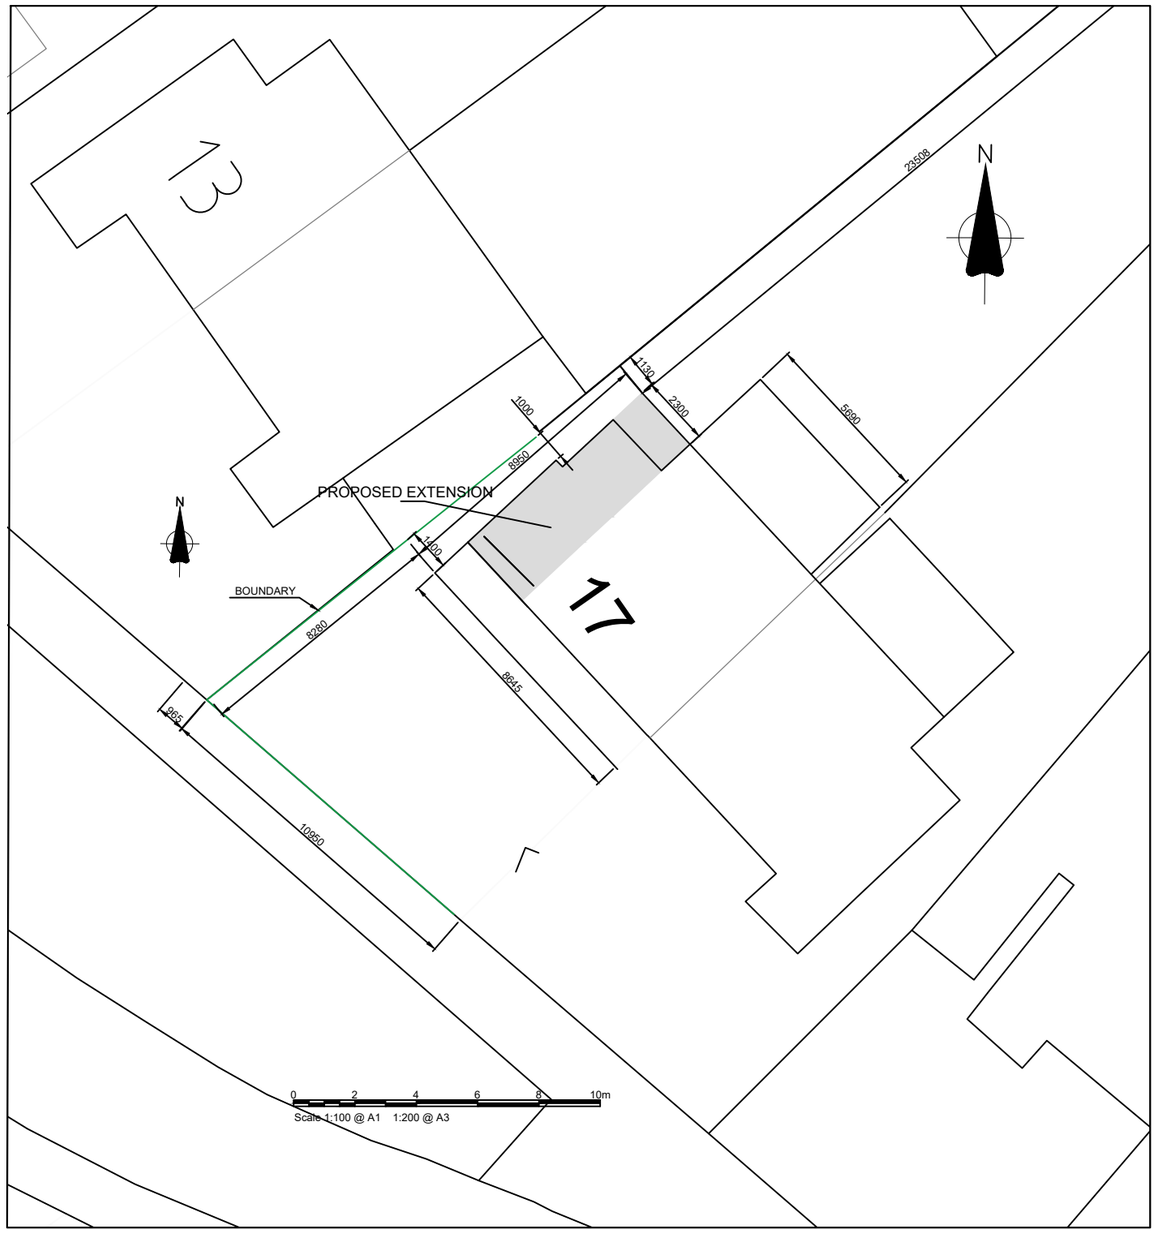

Scale 1:100 @ A1 1:200 @ A3

BLOCK PLAN

1:100 @ A1 1:200 A3

Rev.	Date	Revision
A1	Jan.2025	Scale bars added
A	Jan.2025	Issued for Planning Approval
-	Dec 2024	Issued for Client Comments

© copyright

Graham Page
Building Design Services

43 Rife Way
Felpham, West Sussex. PO22 7BP
07874 835937

Client

Ms L. DENNEHY

Job Title

PROPOSED
TWO STOERY SIDE EXT.
AT
17 MILLFIELD
SOUTHWATER RH13 9HT

Drawing Title

LOCATION PLAN

Scale: AS SHOWN @ A1

Date: 14-12-24

Drawn by: G.A.PAGE

Drg.No. 750.24 / 01

A1

partner LABC

Plot Date:

CAD Ref:

©