
Trees

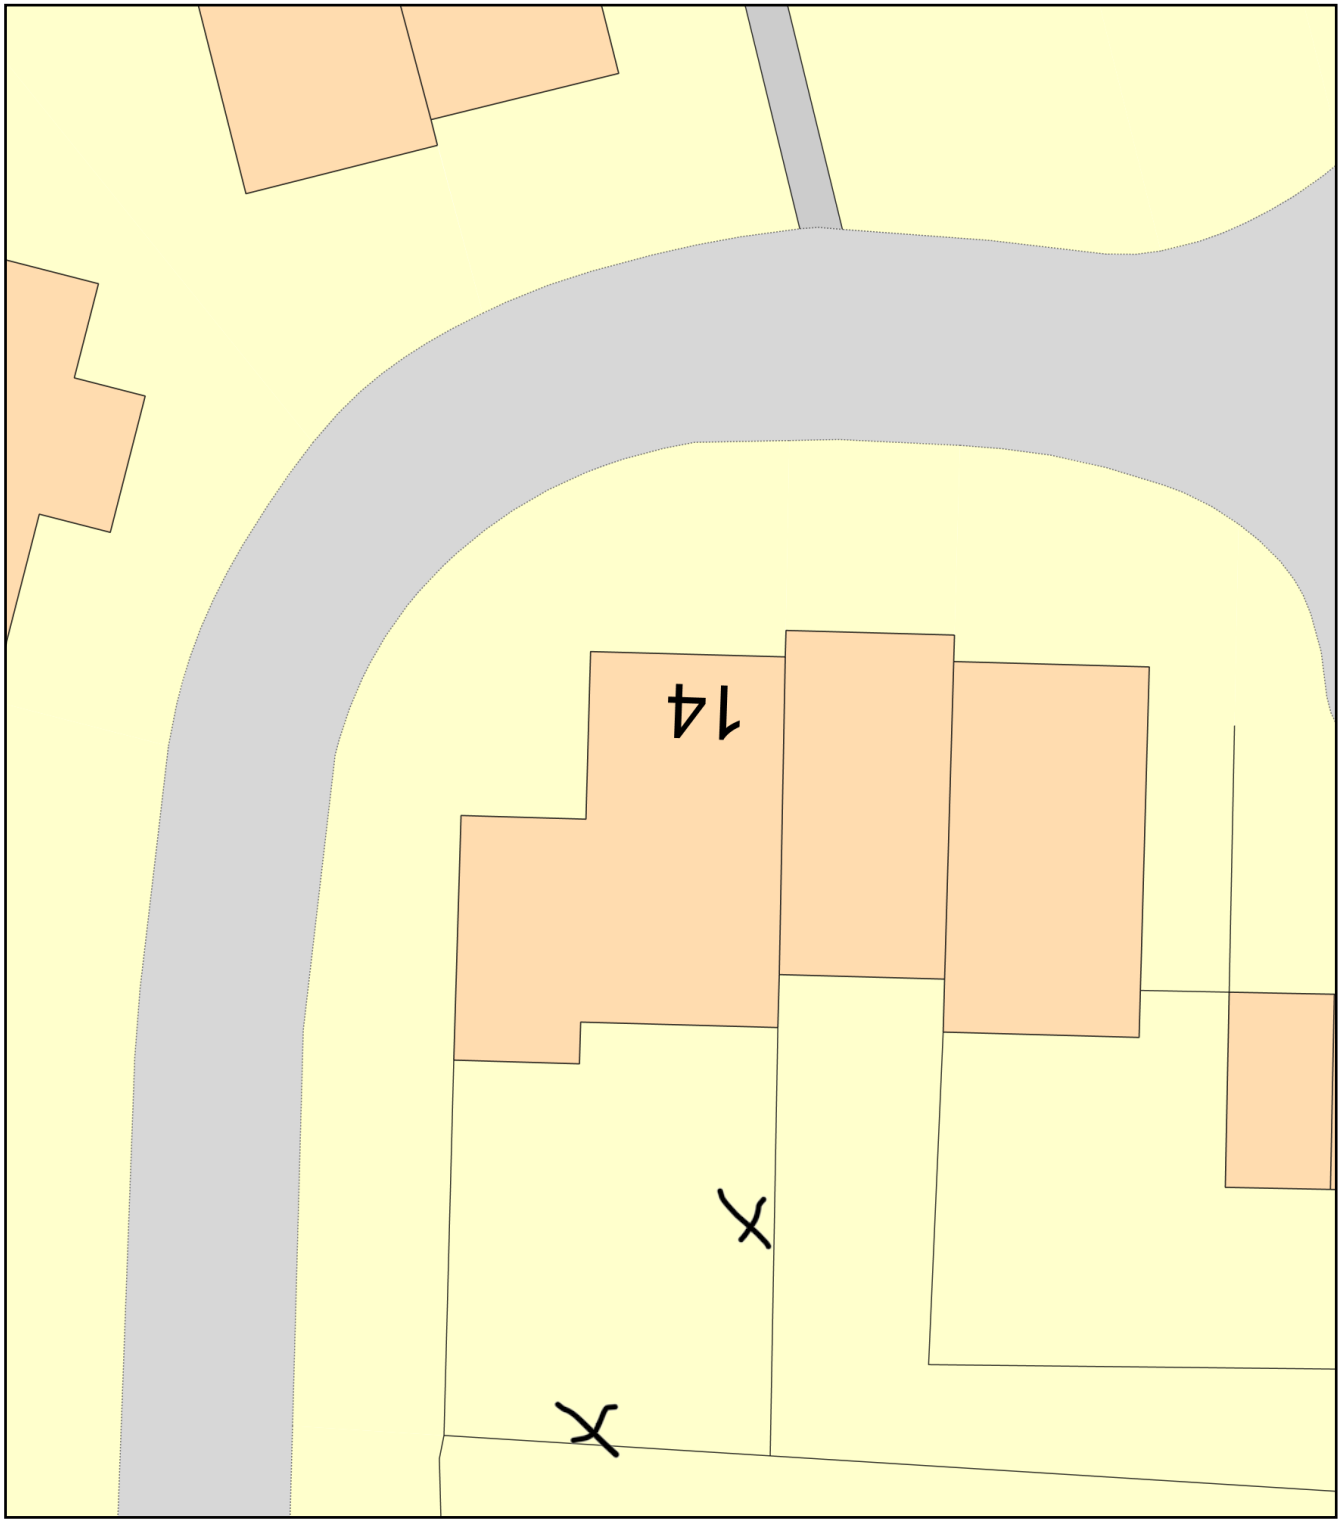

0 10

Metres

N

ReQuestaPlan

Plan Produced for: Sandra Fitzsimons

Date Produced: 25 Feb 2025

Plan Reference Number: TQRQM25056164110509

Scale: 1:200 @ A4

© Crown copyright and database rights 2025 OS 100042766