



Floor Plan

Roof Plan
Scale 1:500

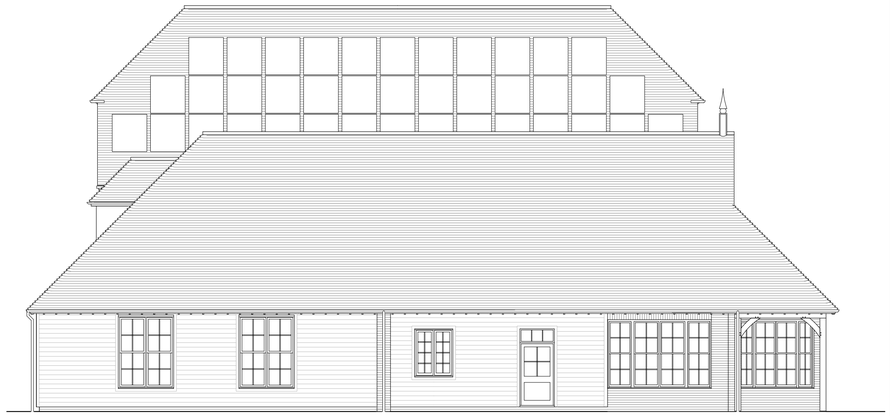

Side Elevation

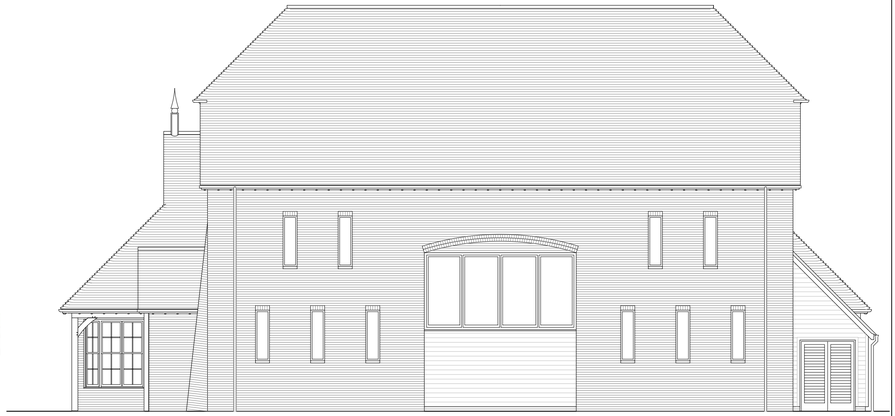

Side Elevation



Front Elevation



Rear Elevation

REV.	DATE	REVISIONS:	BY
A	11/10/23	Materials notes added	JF
B	3/09/24	Generally updated	AL

STATUS:

Planning

CLIENT:	Legal & General	PROJECT:	Community Centre at Mowbray, North Horsham
SCALE:	1:100 (A1 ORIGINAL)	DRAWING:	Proposed Plans & Elevations
DRAWN: JF DATE: 09/11/21	21194	P102	B

architecture planning masterplanning
Broadmede House, Farnham Business Park,
Weydon Lane, Farnham, Surrey GU9 8QT.
info@osparchitecture.com www.osparchitecture.com
Tel: 01252 267878

© COPYRIGHT EXISTS ON THE DESIGNS AND INFORMATION SHOWN ON THIS DRAWING This drawing may be scaled or cross referenced to the scale bar for planning application purposes only. Do not scale for any other purpose, use figured dimensions only. Subject to site survey and all necessary consents. All dimensions to be checked by user and any discrepancies, errors or omissions to be reported to the Architect before work commences. This drawing is to be read in conjunction with all other relevant materials. OS Licence No. 100007327