
HORSHAM
HANDY NUMBERS
BUILDERS MERCHANTS

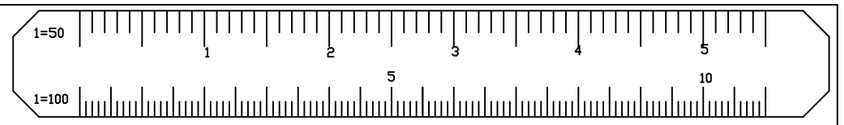


Surrey Plans
& Design Ltd
07711 898 147

This is a genuine Surrey Plans document and it is designed for negotiations with the relevant local authorities for approval under the Building Act and Town and County Planning Acts only. All dimensions and any information contained herein must be checked for accuracy on site before the start of any building works and any necessary alterations made.

All information contained herein is also subject to approval under the building Act and the Town and County Planning Acts.

Although this document is printed to scale deformations do occur in the printing and drafting and for this reason also dimensions and information must be checked on site and any alterations made.

copyright Surrey Plans & Design

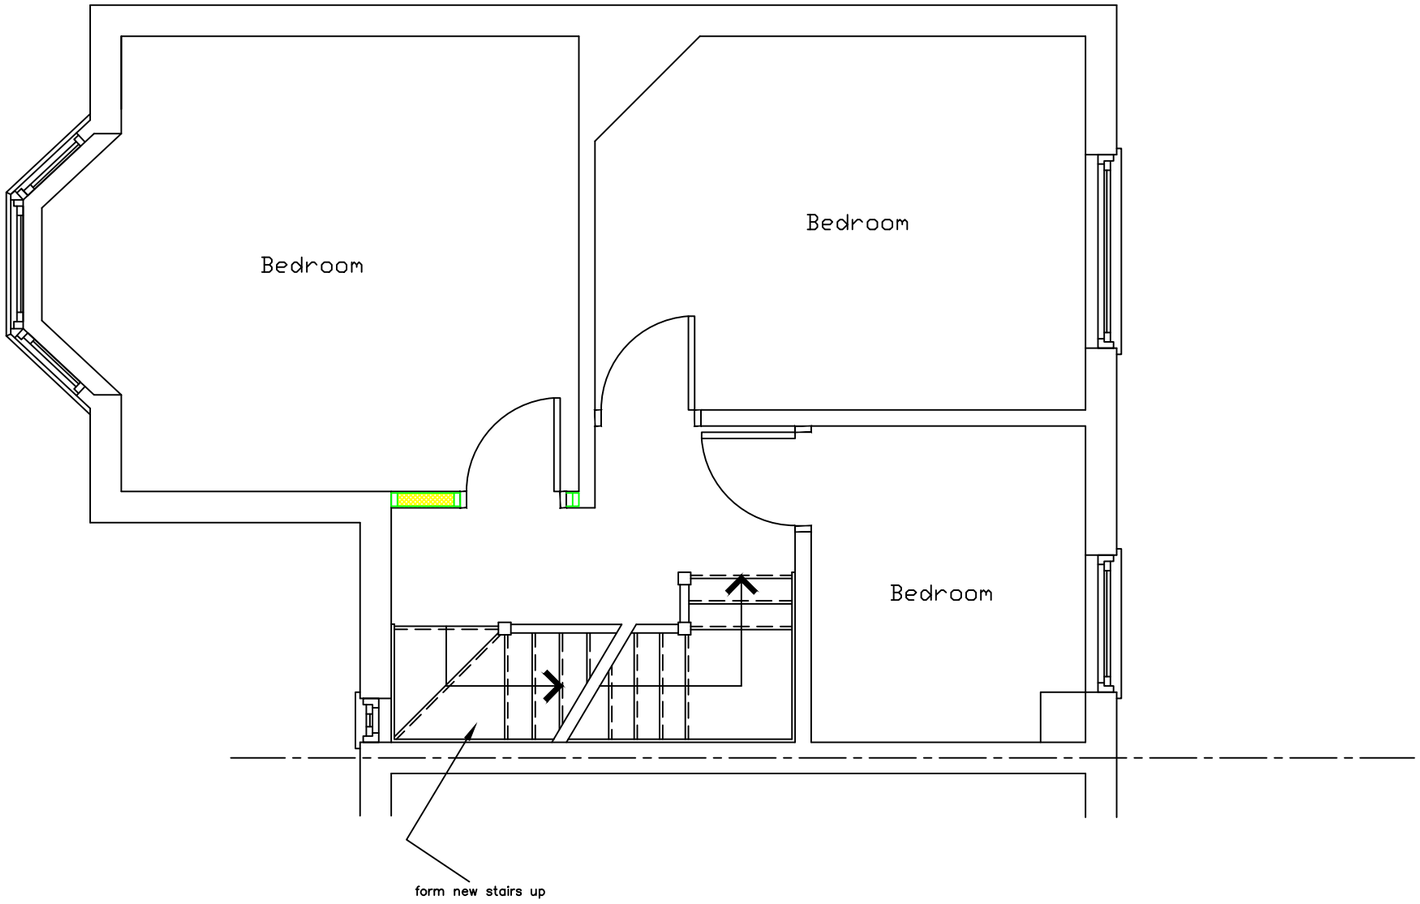

First Floor Plan

Proposed
Floor Plan
to
48 Milthorpe Road
Horsham
Surrey
RH12 4EP
for
Mr B Hill
Tel No 07845 244 075
scale = 1 - 50

Dwg No
RH12 4EP/Milr-481