
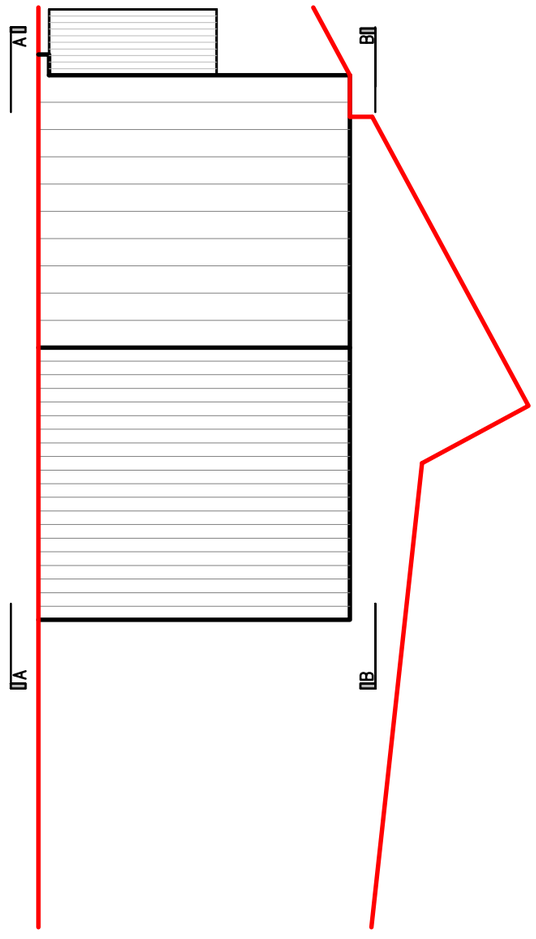


EXISTING GROUND FLOOR PLAN

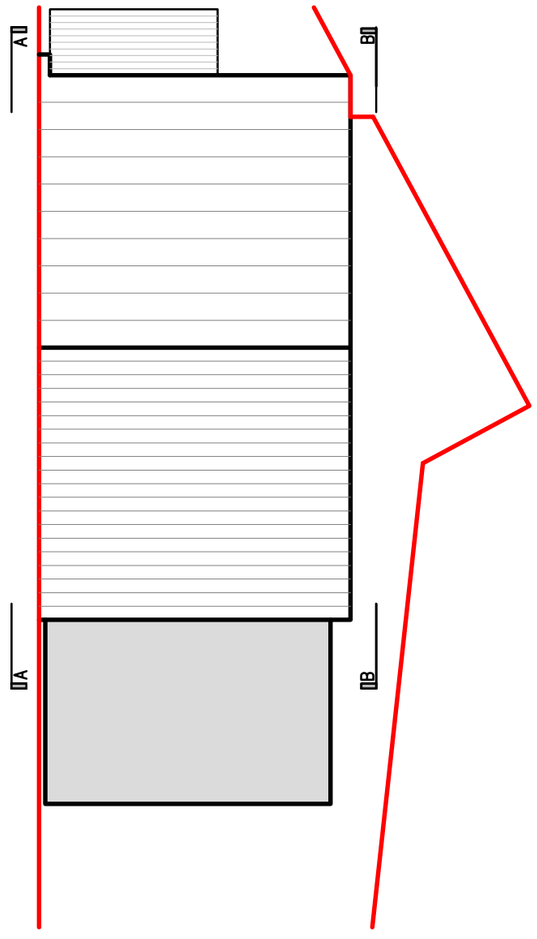

PROPOSED GROUND FLOOR PLAN

0 1 2 3 4 5

SCALE DIMENSION IN METRES

Carmichael Building Design Ltd.
Rosemary Cottage Pound Lane Mannings Heath
Horsham West Sussex RH13 6JL
t: 01403 252794

Client
Mrs Madeleine Shaw

Project
11 Thompson Drive
Storrington
RH20 3QP

Drawing Title
Existing and proposed roof plan

Sheet size A3
Scale 1:100

Rev– Issued 02.10.2024

Drawing No.
24715

Rev.
–