

Existing Side Elevation

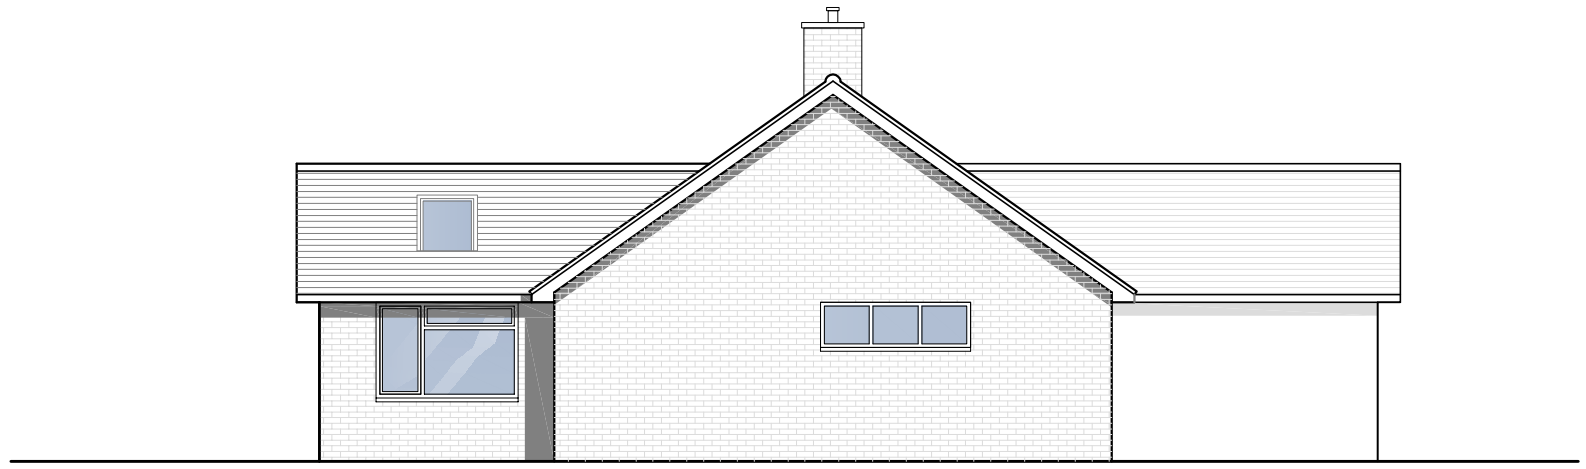

Proposed Side Elevation

Peter J. Gardner

Architectural Design Consultant

www.architecturaldesignsolutions.co.uk

07967 205249

JobTitle	29 Irwin Drive Horsham
Drawing Title	Side Elevations
Client	B.H
Date	09/09/2023
Drawn	P.J.G
Scale	1:100 On A3
Drg No.	ID/E/02