

Project Name:
Conversion of original
bakery building
to ancillary accomodation
& annexe
for host dwelling

Date: 31/07/2026

Client:
Charlesworth

Site Address:
Owl Beech Granary
Home Farm
Horsham
RH13 6PH



Paul Maggs MCIAT

Hazelwood, Harbolets Road,
West Chlington RH20 2LG

Tel: 01798 813298


paul@pbproperties.co.uk
www.pbproperties.co.uk

Drawings produced using Vectorworks
CAD. Only written dimensions to be
respected. Copyright protected to
PB Properties



CIAT

CHARTERED PRACTICE

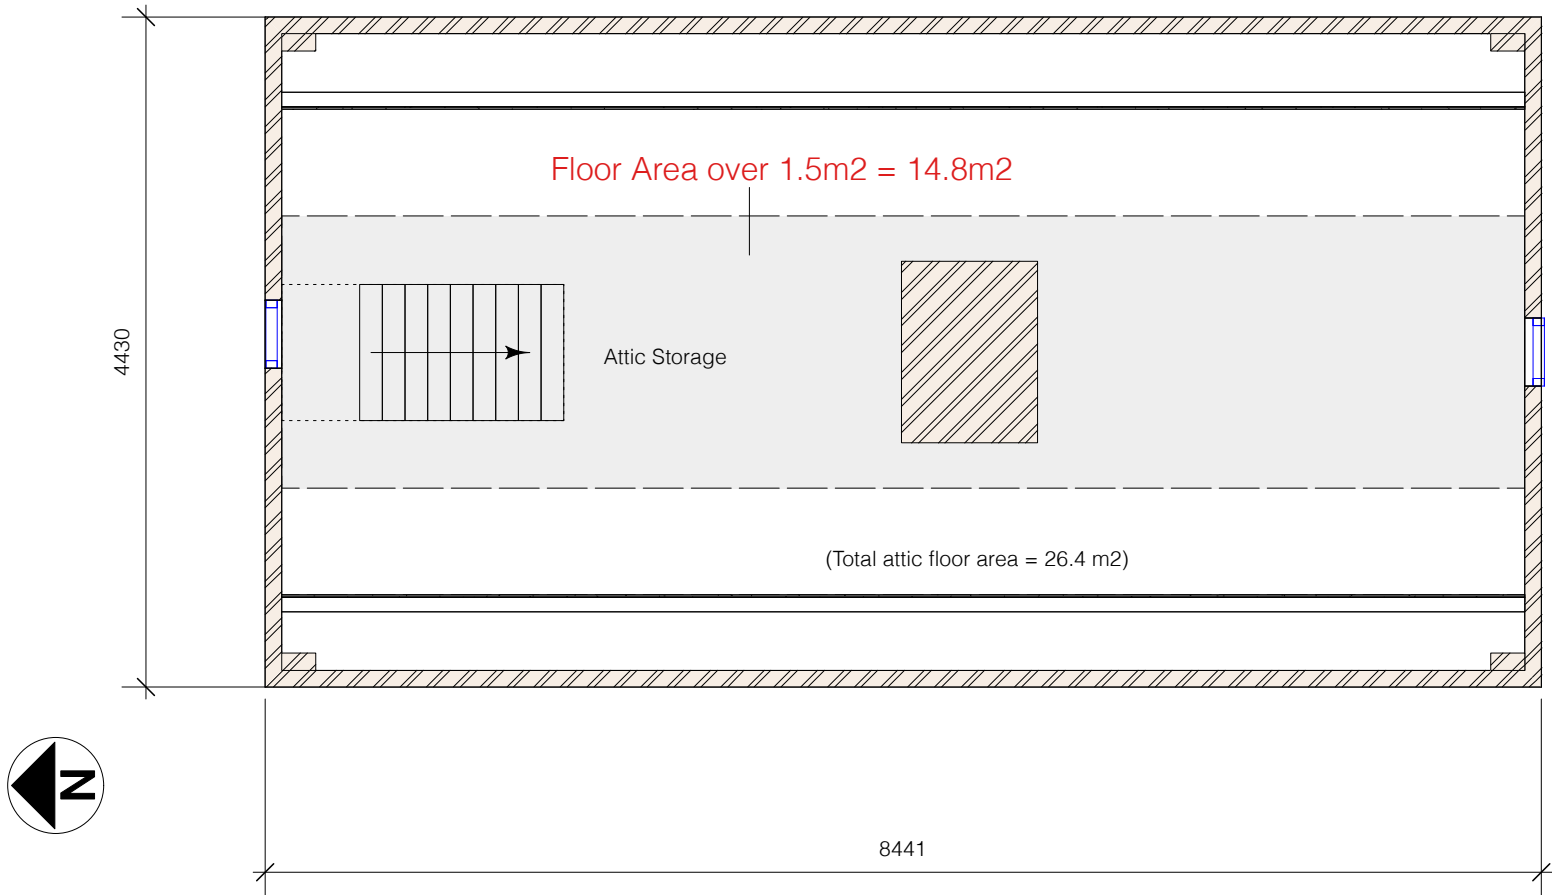

ORIGINAL BUILDING ATTIC PRIOR TO CONVERSION (EXISTING)

