

Project Name:
Conversion of original
bakery building
to ancillary accomodation
& annexe
for host dwelling


Date: 31/07/2026

Client:
Charlesworth

Site Address:
Owl Beech Granary
Home Farm
Horsham
RH13 6PH



Paul Maggs MCIAAT
Hazelwood, Harbolets Road,
West Chiltoning RH20 2LG
Tel: 01798 813298
paul@pbproperties.co.uk
www.pbproperties.co.uk
Drawings produced using Vectorworks
CAD. Only written dimensions to be
respected. Copyright protected to
PB Properties

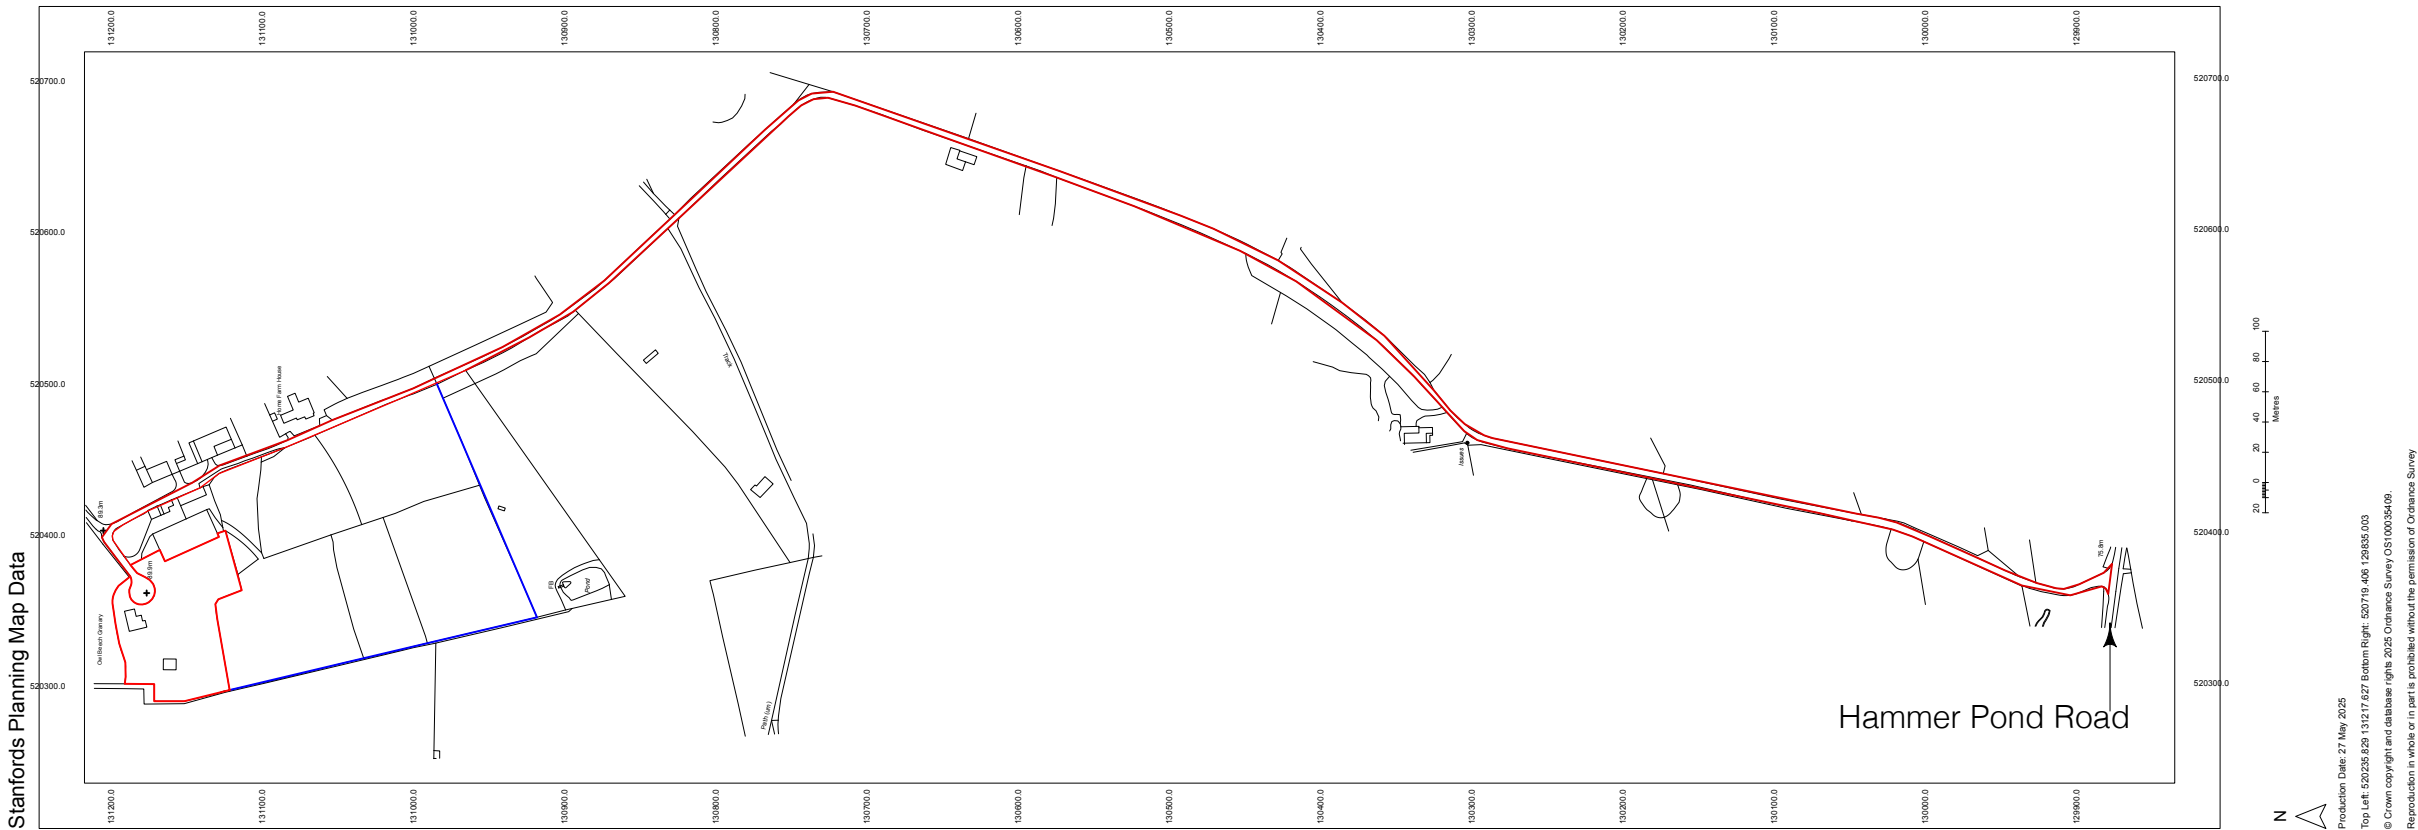

Note to validation team. Hammer Pond Road is a long straight road, it is not possible to show two roads. OS coordinates will have to suffice for location. Scale reduced to 1:5000 to enable red line area to fit on one page.