
77, Meadow Drive, Henfield, BN5 9FG

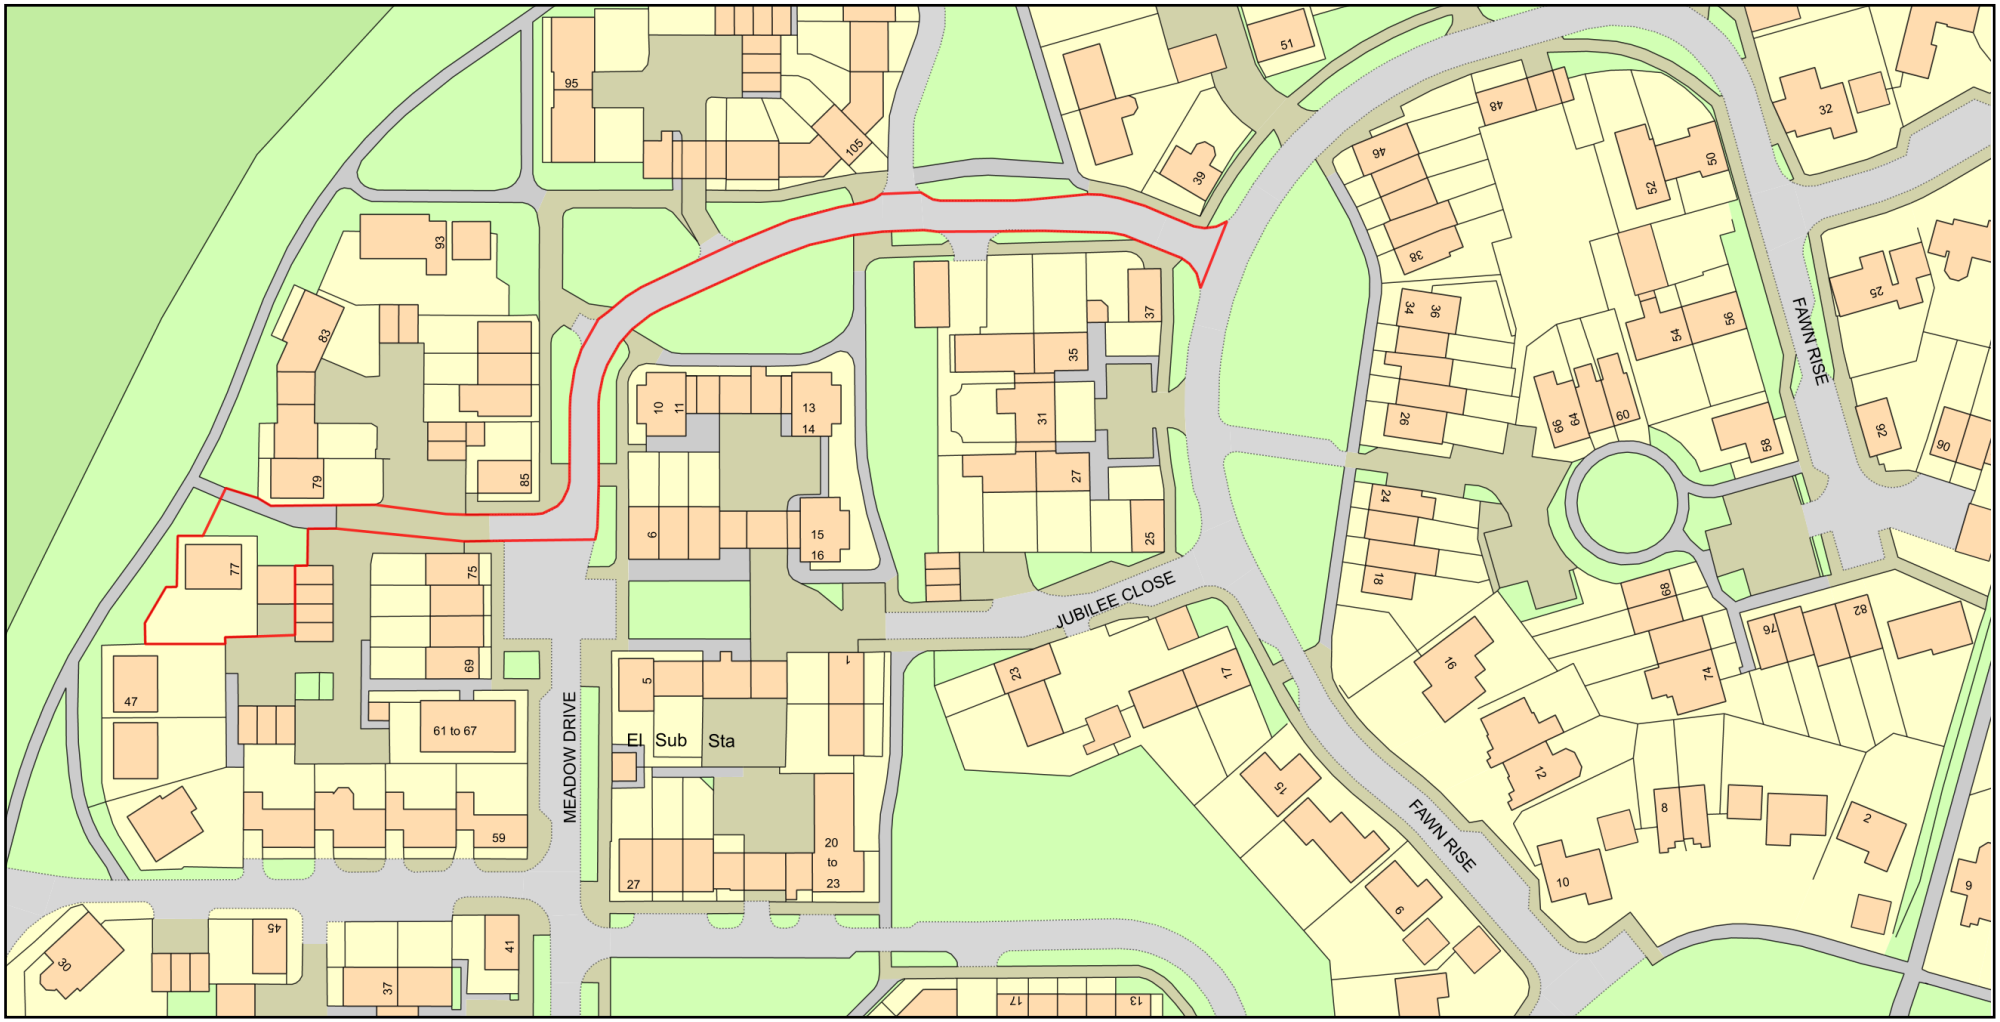

ReQuestaPlan

Plan Produced for: Peter Blood

Date Produced: 22 Sep 2024

Plan Reference Number: TQRQM24266105302865

Scale: 1:1250 @ A4

© Crown copyright and database rights 2023 OS 100042766