


?Crown Copyright and database rights 2023 OS Licence no. 100019980

location plan

1:1250

0 10 25 50 100m

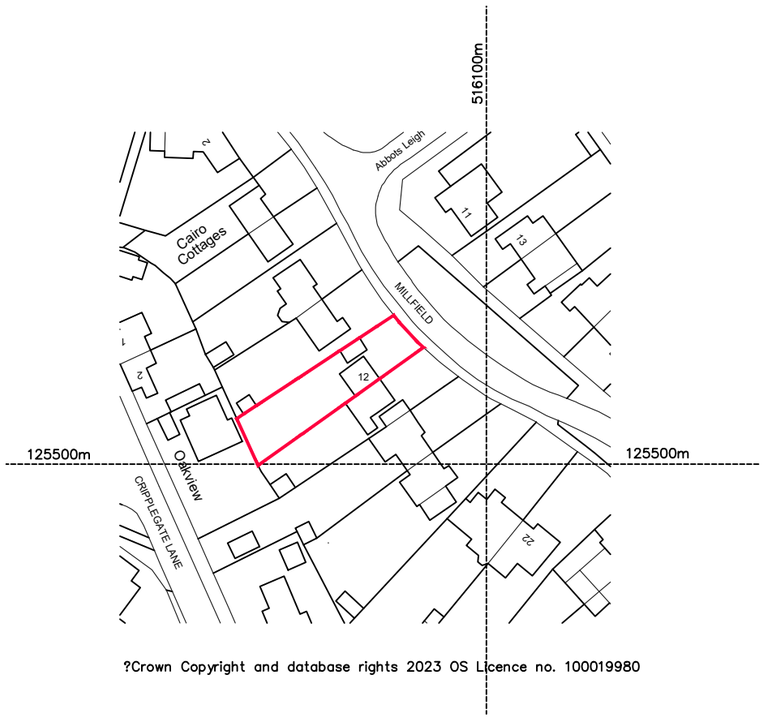


site/block plan

1:200

0 2 5 10 25

for photographs - see drwg no 2980/13

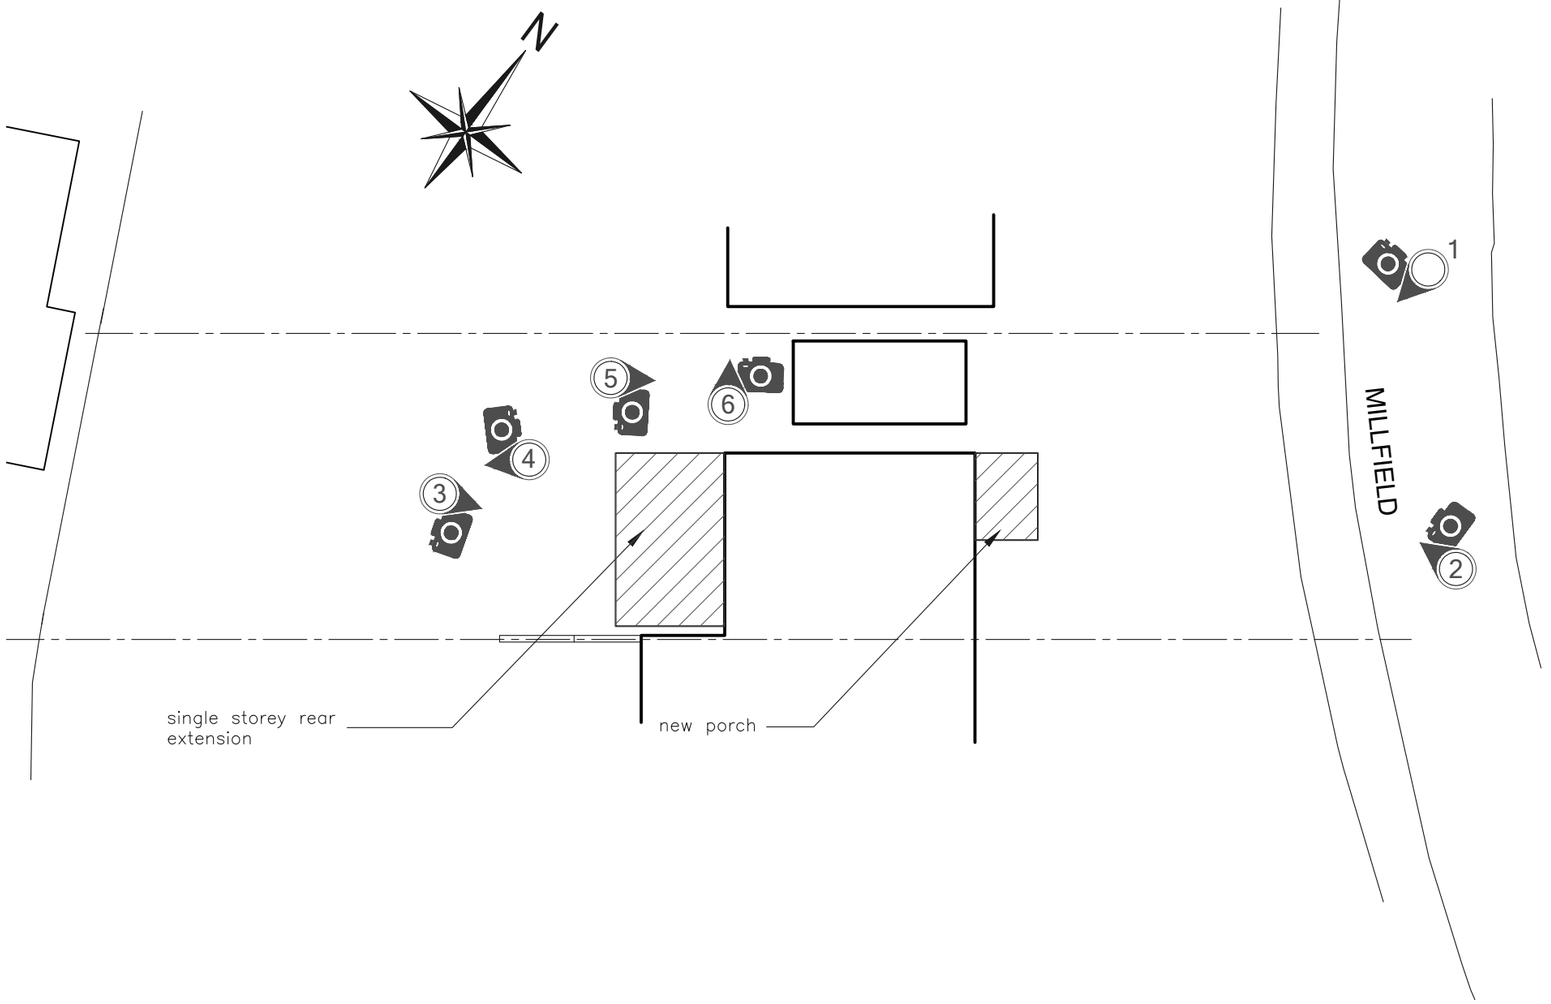Extension and Alterations at:

**12 MILLFIELD,**

**SOUTHWATER, RH13 9HS**

rev A: 26.03.24 Photo locations added for benefit of Planners

**Drwg no. 2980/01A** Sept 2023

JAYE FORD ARCHITECTURE

**Jaye Ford** RIBA

Architect

T: +44 (0)1903 745393

M: +44 (0)7905 336280

E: jaye@jayeford.com

W: jayeford.com

A: Manleys | Manleys Hill | Storrington | West Sussex | RH20 4BT