

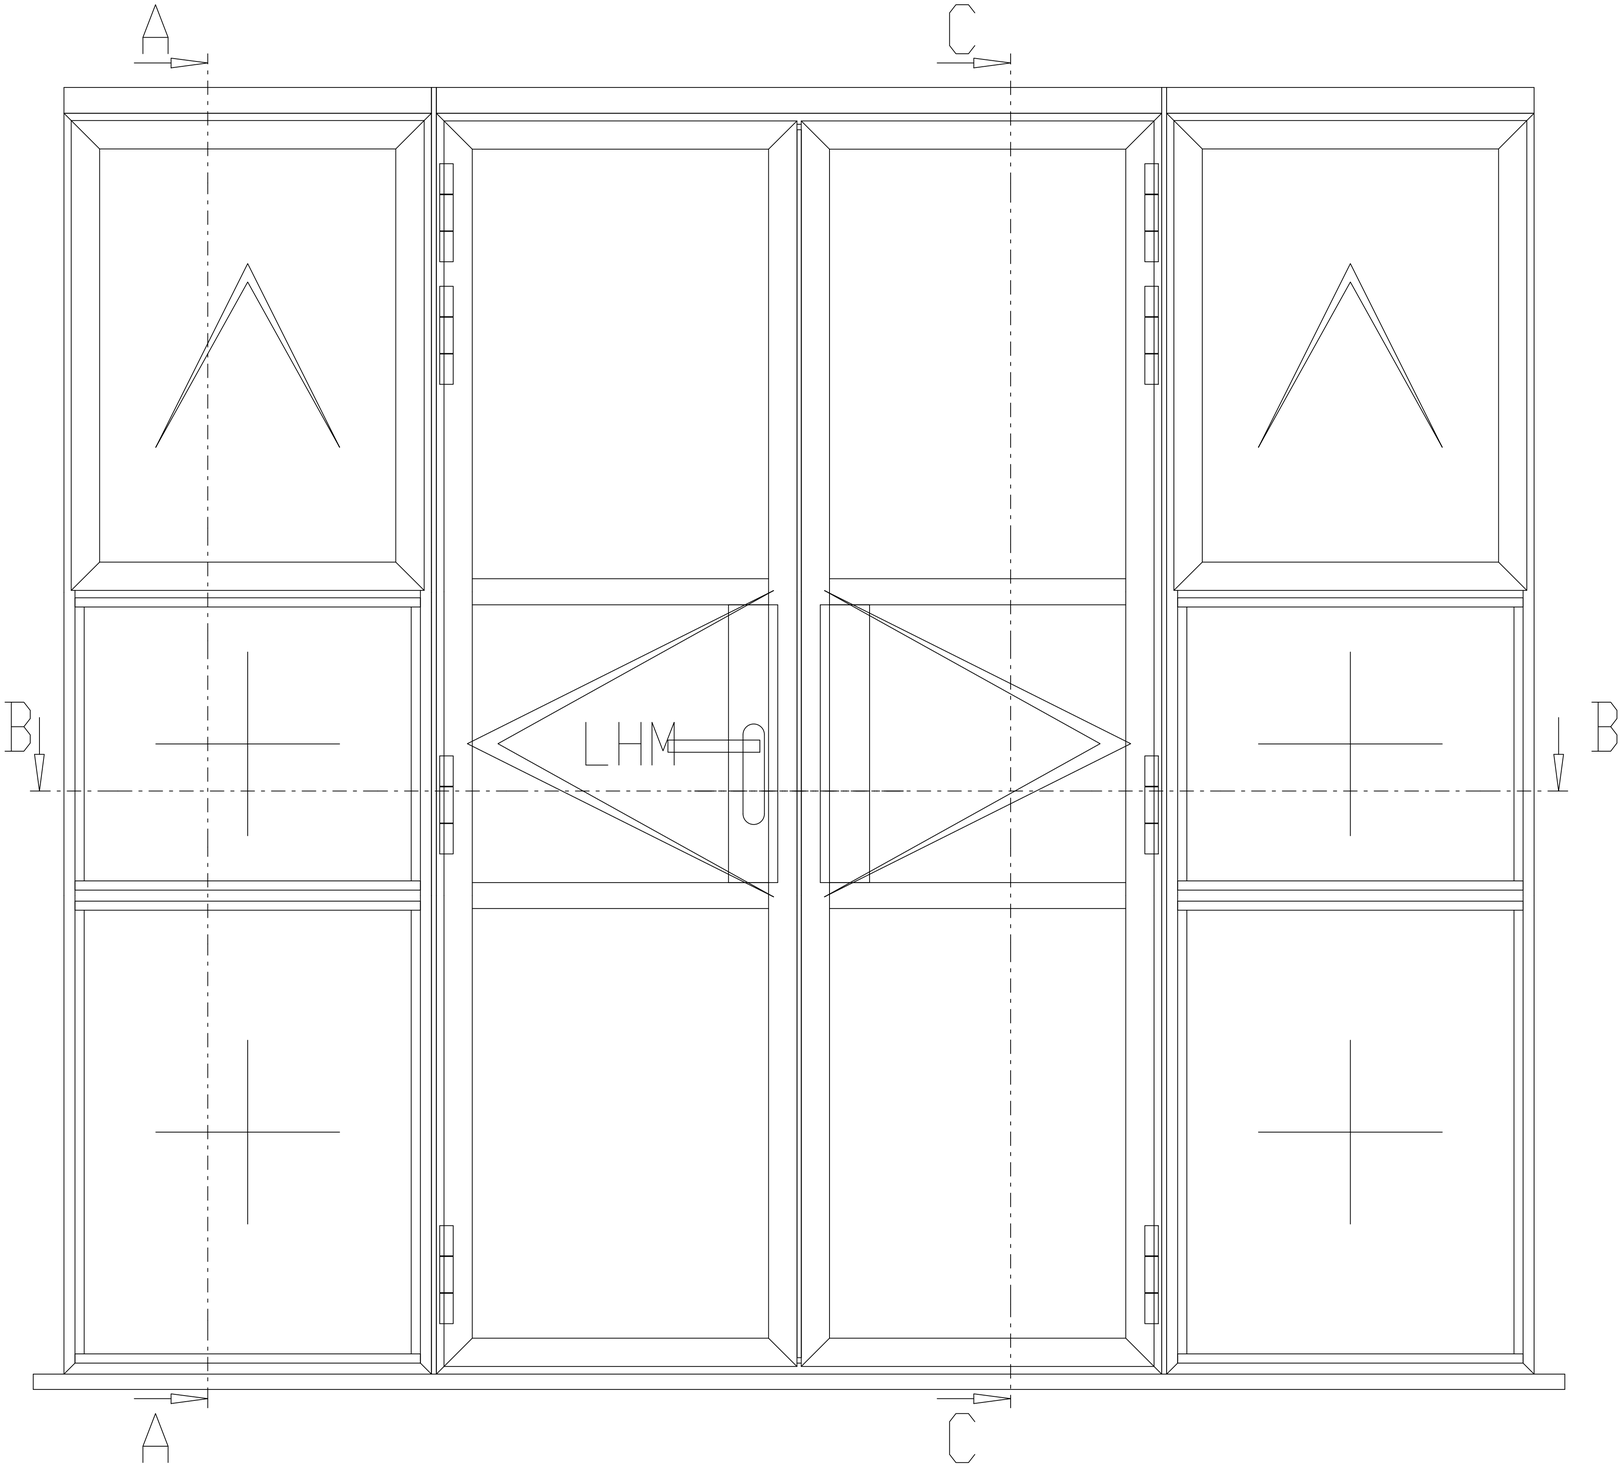


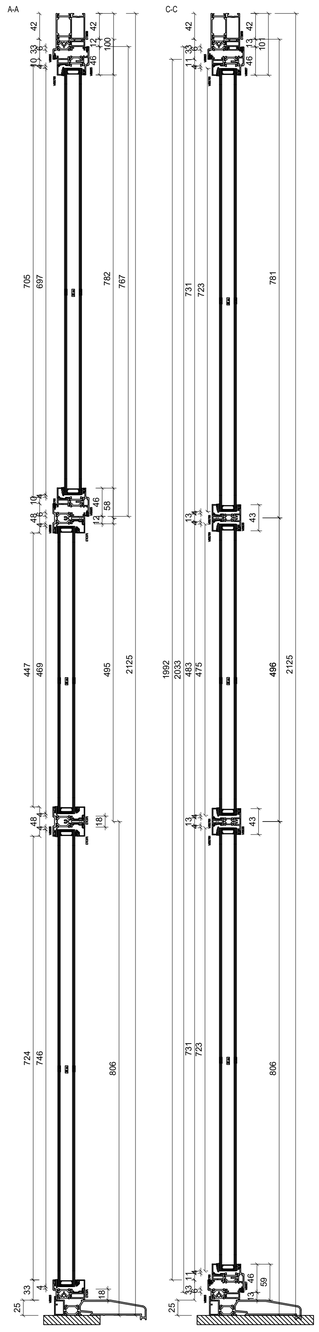

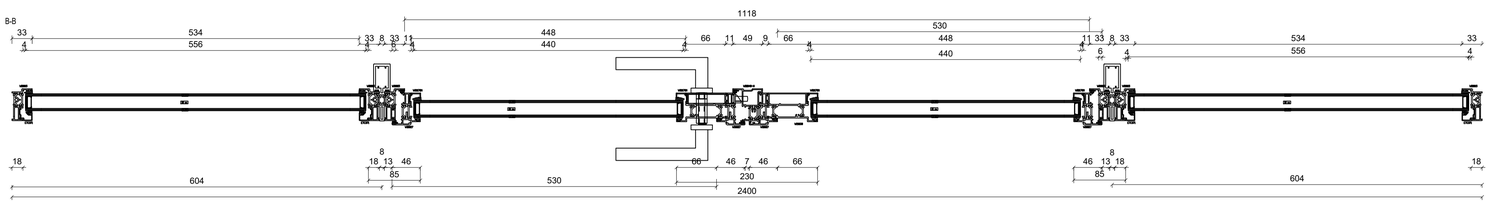

Typical french door detail. Size and number of side panels based on location in building.
SCALE 1:5

0mm 100 200 300 400 500
Scale Bar 1:5

This drawing is to be read in conjunction with all other relevant drawings and specifications.
Do not scale from this drawing. Use figured dimensions only. All levels and dimensions to be checked on site. All dimensional discrepancies are to be brought to the immediate attention of DMA BUILDING DESIGNS.

Responsibility cannot be accepted for alteration and/or deviation from this design without prior knowledge of DMA BUILDING DESIGNS.

Copyright reserved. This drawing may only be used for the client and location specified in the title block. It may not be copied or disclosed to any other third party without prior written consent from DMA BUILDING DESIGNS.

Prior to any works commencing on site, DMA BUILDING DESIGNS is to be contacted regarding the current status, revision or regulatory approval of this drawing.

Notes

REV	DESCRIPTION	DATE
P1	ISSUED FOR APPROVAL	XXXXXXX

DMA BUILDING DESIGNS
UNIT 4B, RUDGWICK BRICKWORKS, LYNWICK ST
RUDGWICK, HORSHAM, WEST SUSSEX, RH12 3DH.
TEL No 01403 822220 Mobile 07730 523447
Email - admin@dmabuildingdesigns.co.uk

CLIENT
MR AND MRS NADALIN

PROJECT
DEMOLITION OF EXISTING SINGLE STOREY REAR EXTENSION AND REPLACED WITH TWO STOREY TO REAR AND SIDE WITH INTERNAL ALTERATIONS.

DRAWING
FRENCH DOOR DETAIL
CHEWTON, THE STREET, SLINFOLD,
HORSHAM, WEST SUSSEX, RH13 0RR

STATUS
PLANNING APPLICATION

SCALE @ A1	DATE	DRG No	REVISION
1:5, 1:100	MARCH 2024	DE 1045 / H / 92	P1