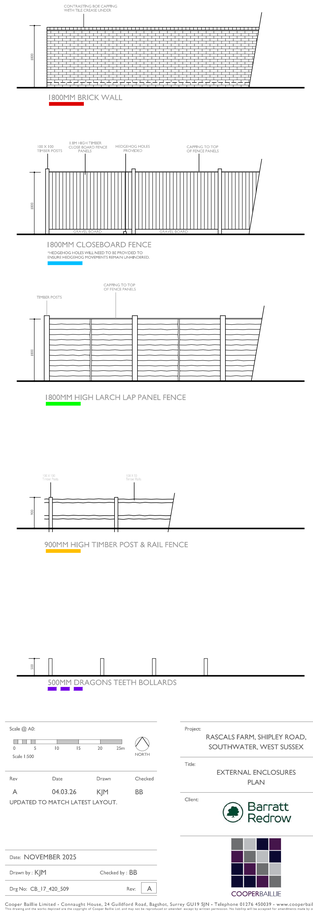

Scale @ A0

0 5 10 15 20 25m

Scale 1:500

NORTH

Rev	Date	Drawn	Checked
A	04.03.26	KJM	BB

UPDATED TO MATCH LATEST LAYOUT.

Date: NOVEMBER 2025

Drawn by: KJM Checked by: BB

Drg No: CB_17_420_509 Rev: A

Project: RASCALS FARM, SHIPLEY ROAD, SOUTHWATER, WEST SUSSEX

Title: EXTERNAL ENCLOSURES PLAN

Client: Barratt Redrow

COOPER&ALLIE

Cooper Baillie Limited - Connaught House, 24 Guildford Road, Bagshot, Surrey GU19 5JN - Telephone 01276 450039 - www.cooperbaillie.co.uk
This drawing and the works depicted are the copyright of Cooper Baillie Ltd and may not be reproduced or obtained, except by written permission. No liability will be accepted for amendments made by other persons.