



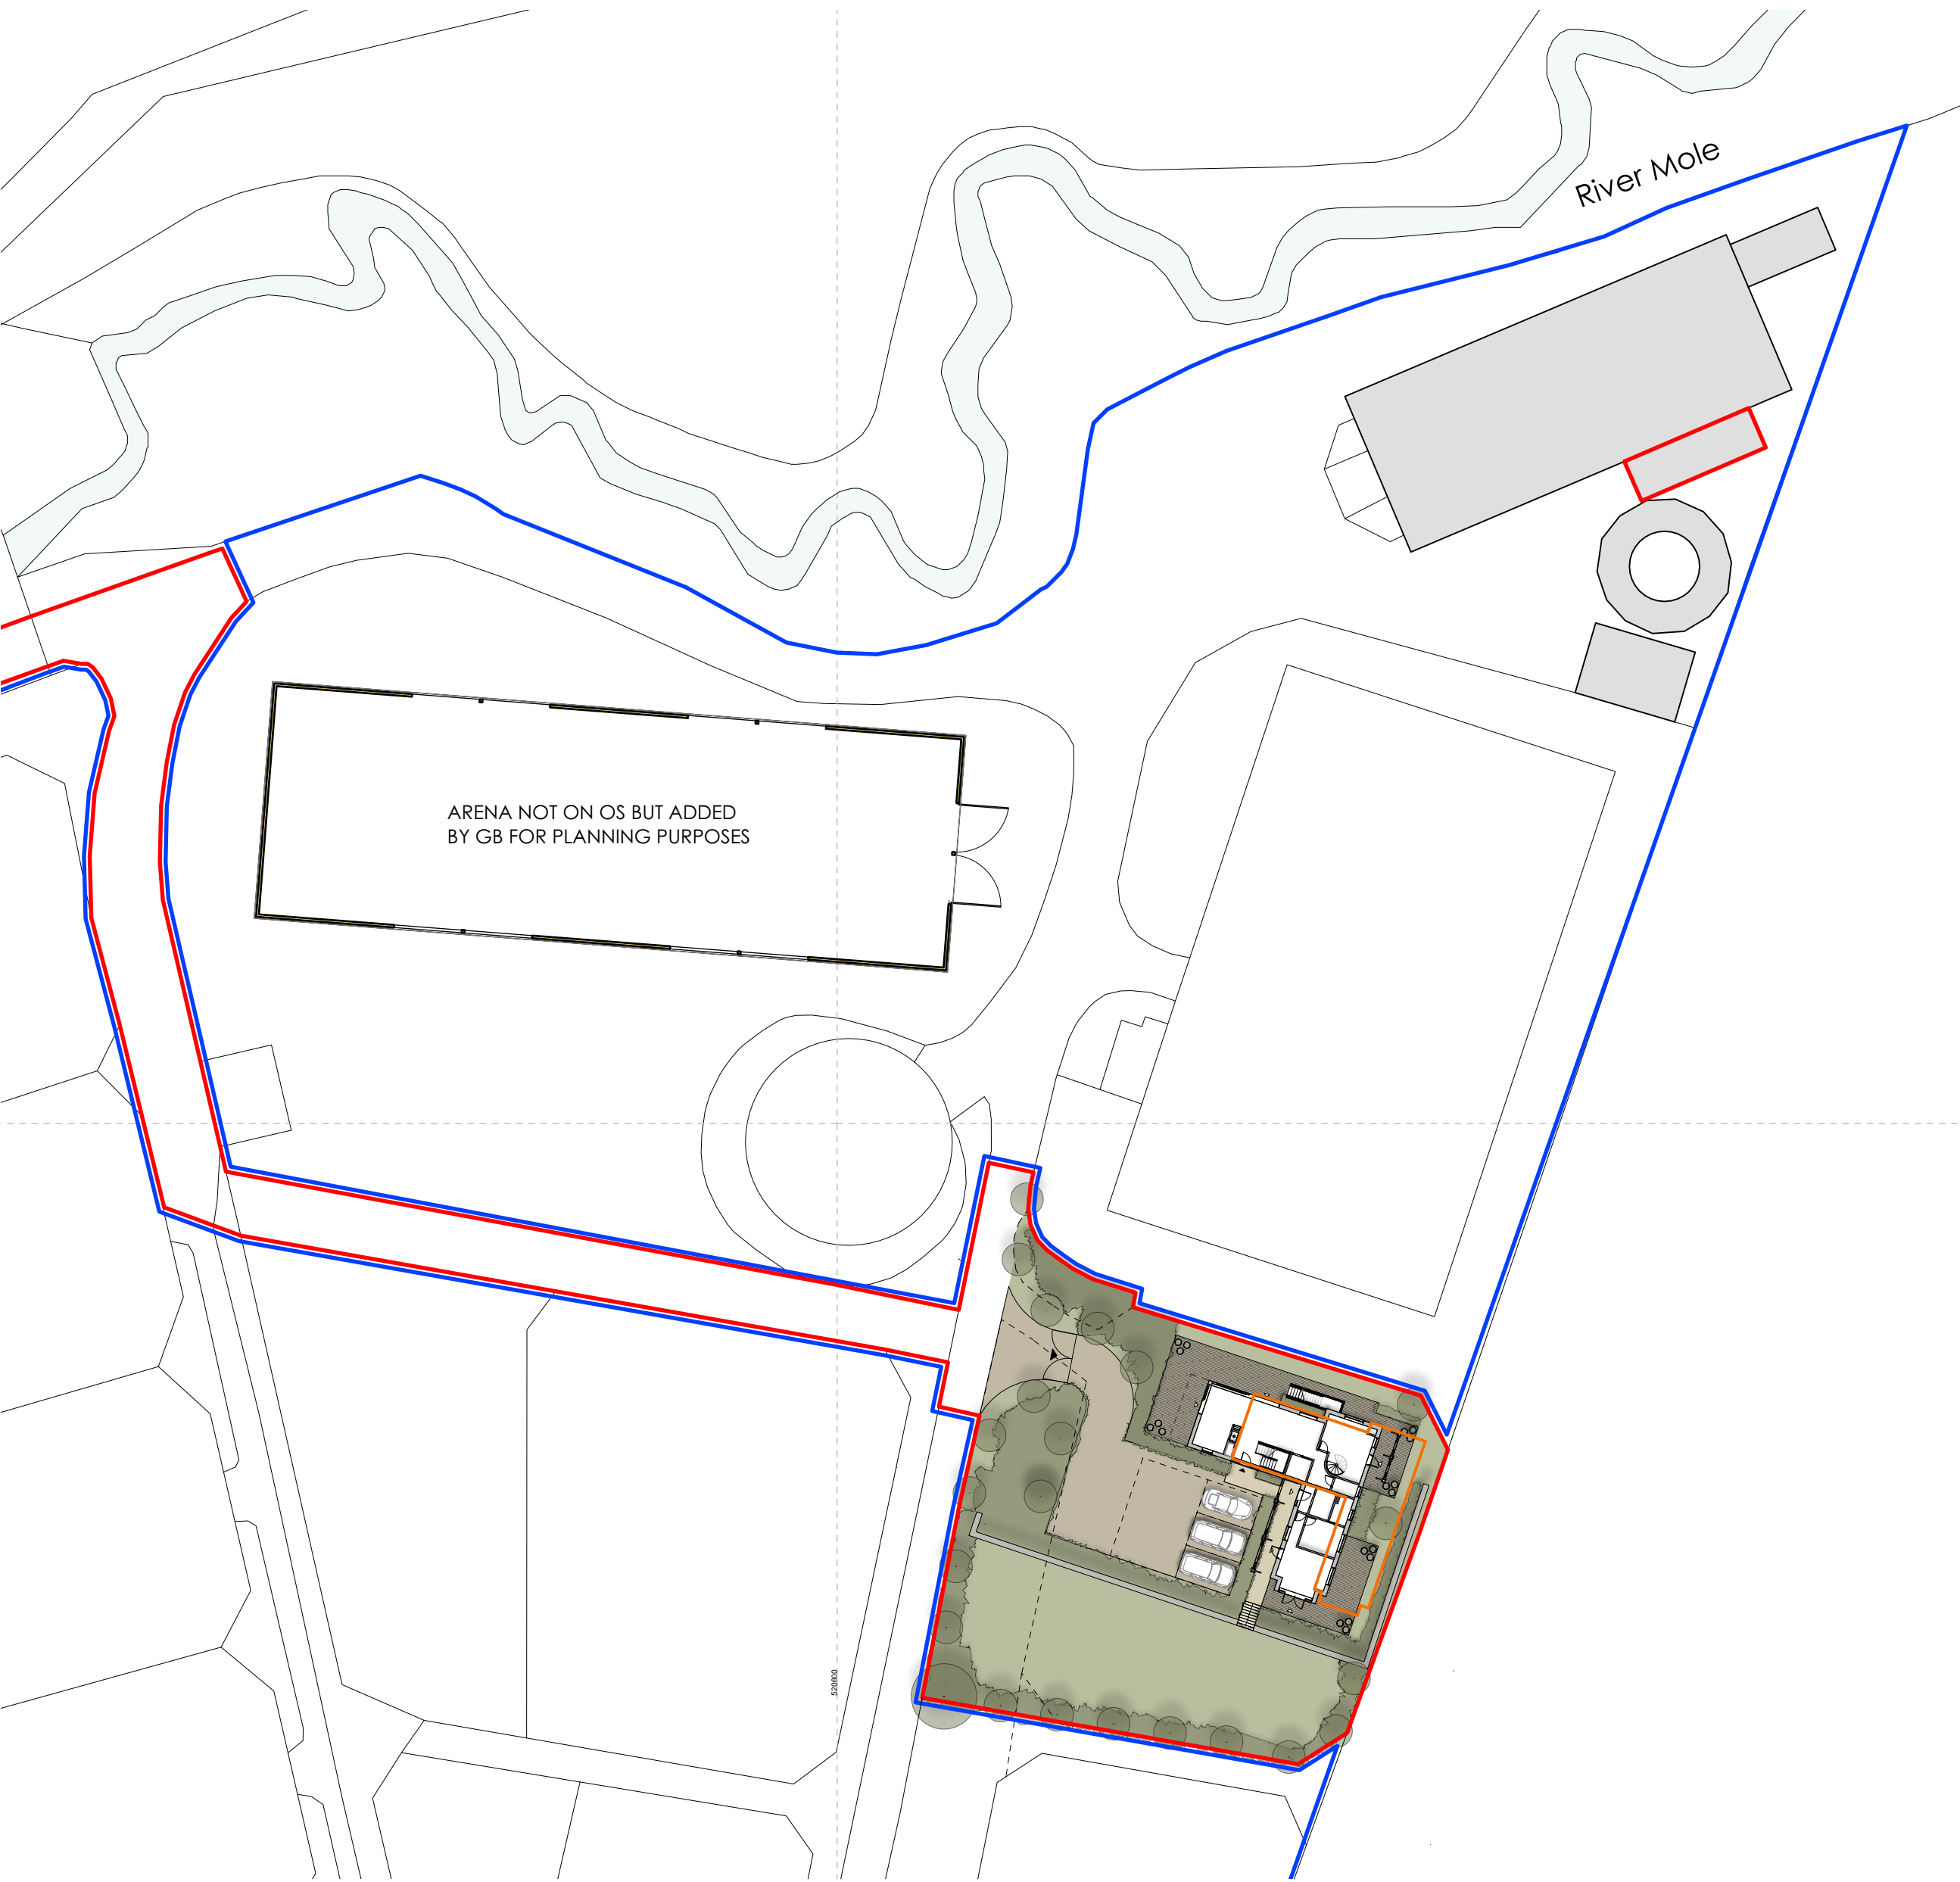


PROPOSED SITE BLOCK PLAN
1:500@A1

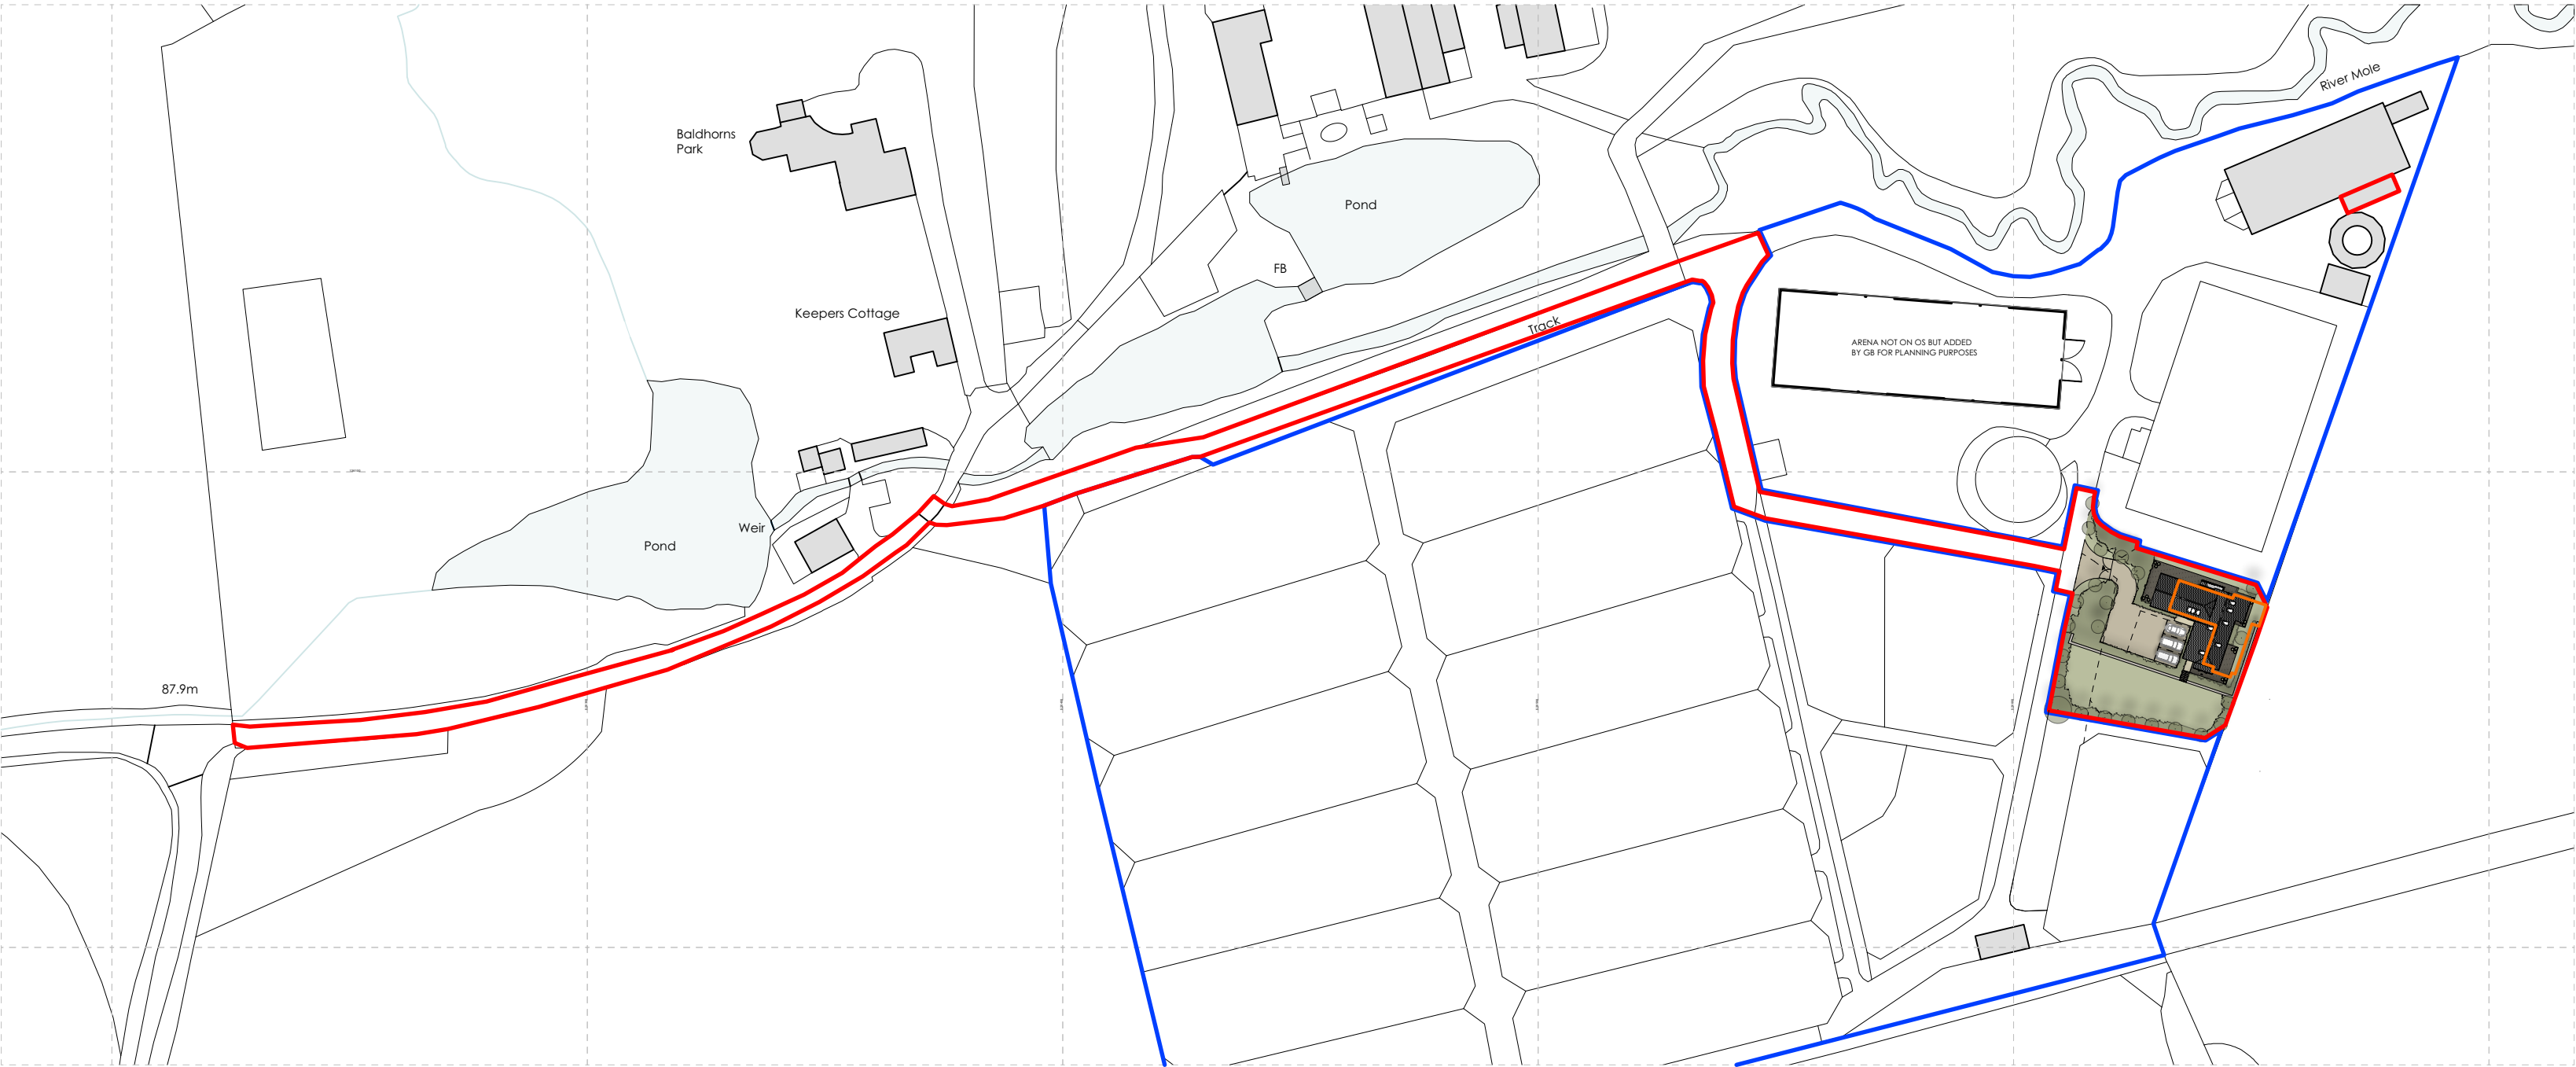

PROPOSED SITE LOCATION PLAN
1:1250@A1

FOR PLANNING PURPOSES ONLY

NOT FOR CONSTRUCTION

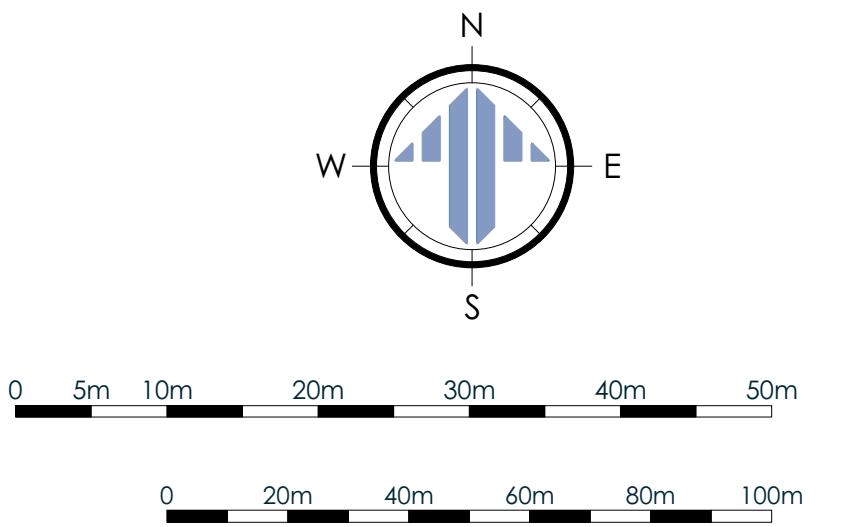

KEY	
—	Application site boundary
—	Other land owned by client
—	Previous building position

B	14/07/26	JL	Building position and access into this residential site amended	MC
A	26/11/24	CS	Red line extended to Wimland Road as per HDC request	MC
REV.	DATE.	BY.	AMENDMENT.	CHK.

PLANNING



2 Lucastes Mews, Paddockhall Road,
Haywards Heath,
West Sussex, RH16 1HE
(01444) 452604
hh@gouldbaxter.co.uk
www.gouldbaxter.co.uk

NOTES:
DO NOT SCALE OFF THIS DRAWING UNLESS FOR PLANNING PURPOSES.
CHECK ALL DIMENSIONS ON SITE BEFORE ANY WORK IS COMMENCED.
ALL GOODS MATERIALS AND WORKMANSHIP MUST CONFORM WITH
CURRENT BUILDING REGULATIONS, BRITISH STANDARDS AND CODES OF
PRACTICE.
COPYRIGHT OF THIS DRAWING IS RETAINED BY GOULD BAXTER AND IT
MUST NOT BE REPRODUCED WITHOUT WRITTEN CONSENT.

CLIENT:
Amy Stovold & Simon Staempfli

PROJECT:
New Dwelling
Winterfold Farm
Wimland Road
Rusper, RH12 4QU

DRAWING:
Proposed Site Location & Block Plan

DATE.	SCALE.	DRAWN BY.	JL
13/07/2026	As noted @A1	CHECKED BY.	MC

JOB NO.	DRAWING NO.	REV.
GH724	PL01	B