


06.9.26.

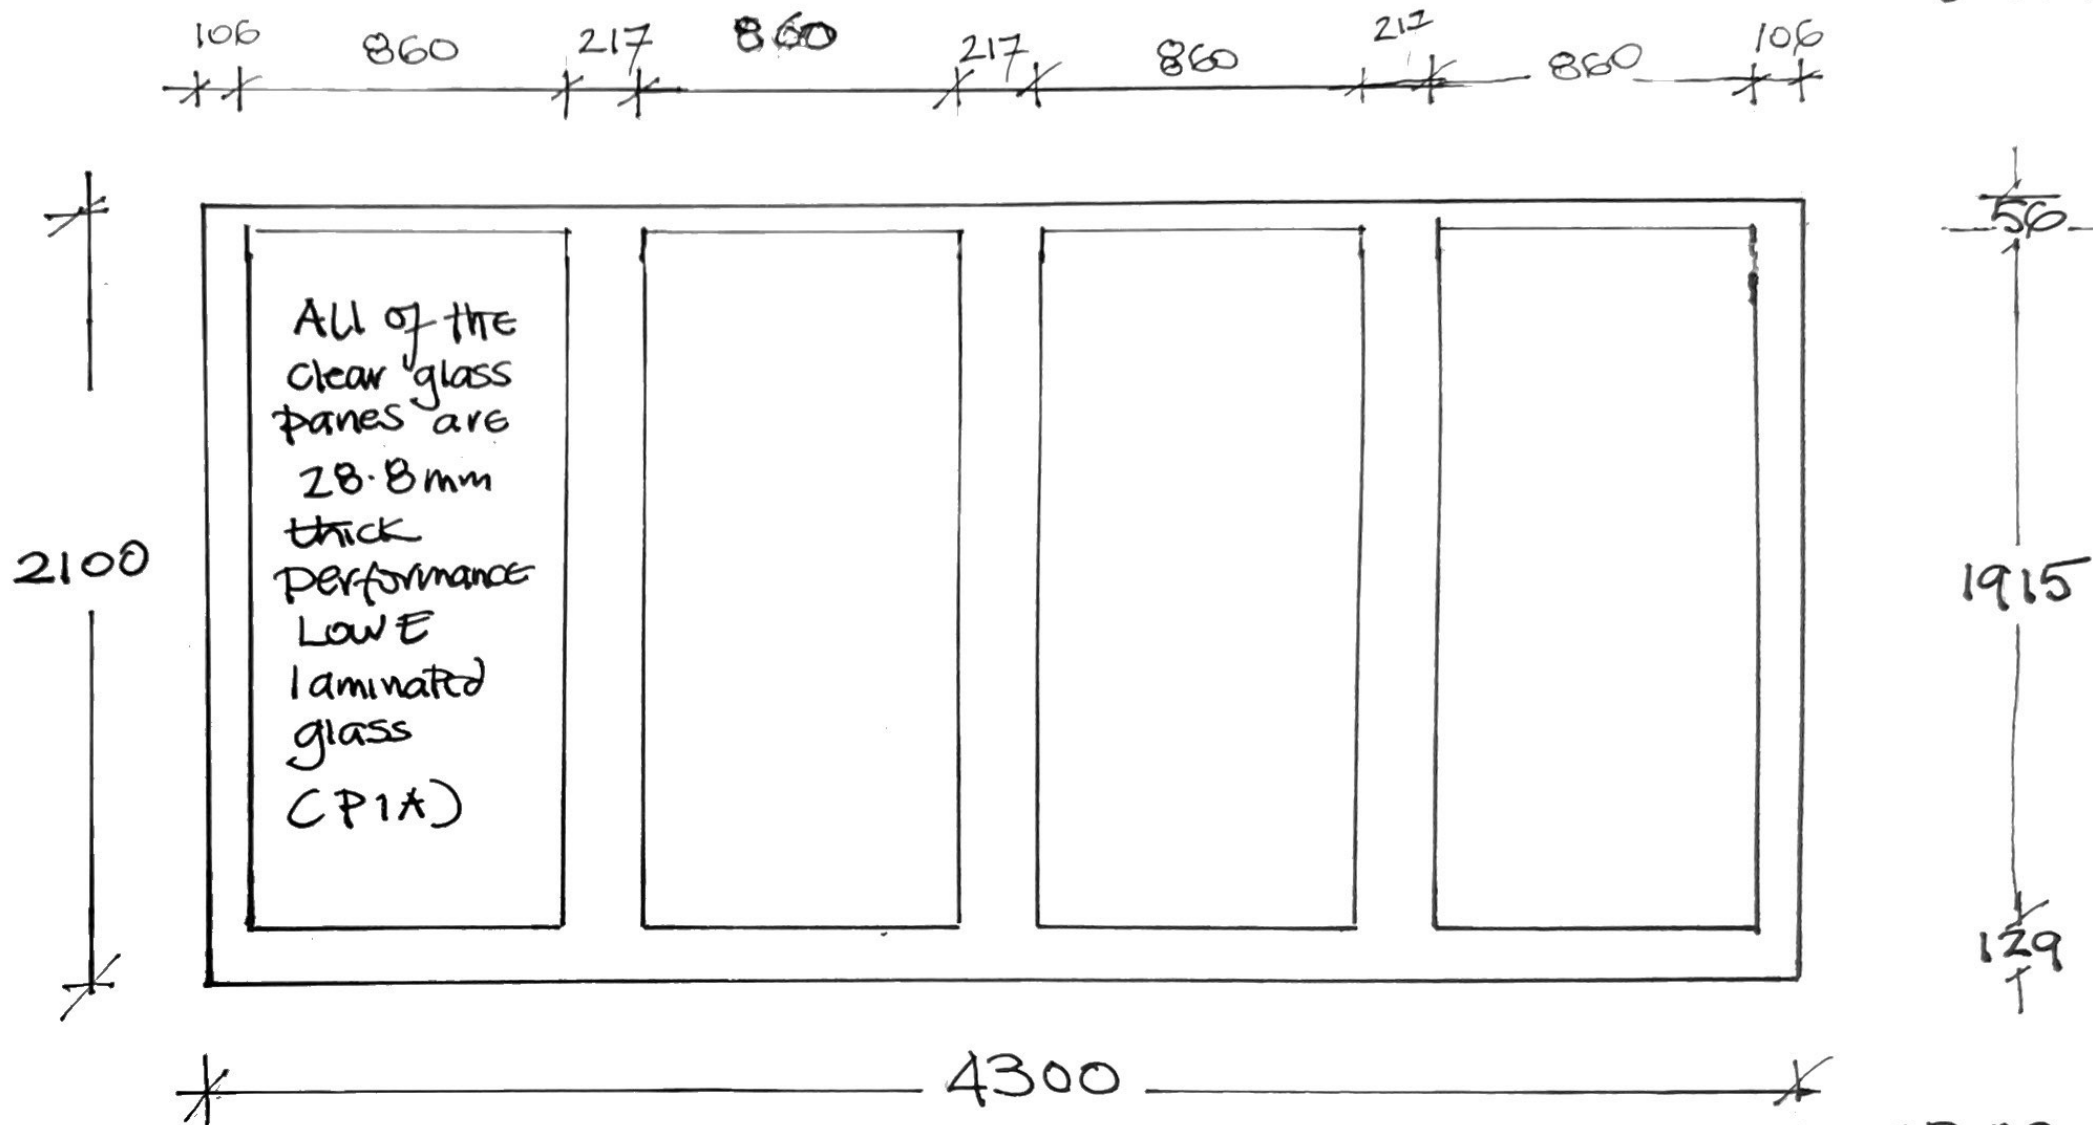

PROPOSED ALUMINIUM BIFOLD PATIO DOORS
ON THE REAR (WESTERN ELEVATION) LEADING
OUT ON TO THE PATIO AREA + GARDEN

26 FURZE ROAD
RUDGWICK
WEST SUSSEX.
RH12 3ES
DRWG N° 7

SCALE 1/20



REF - DC/26/0582