


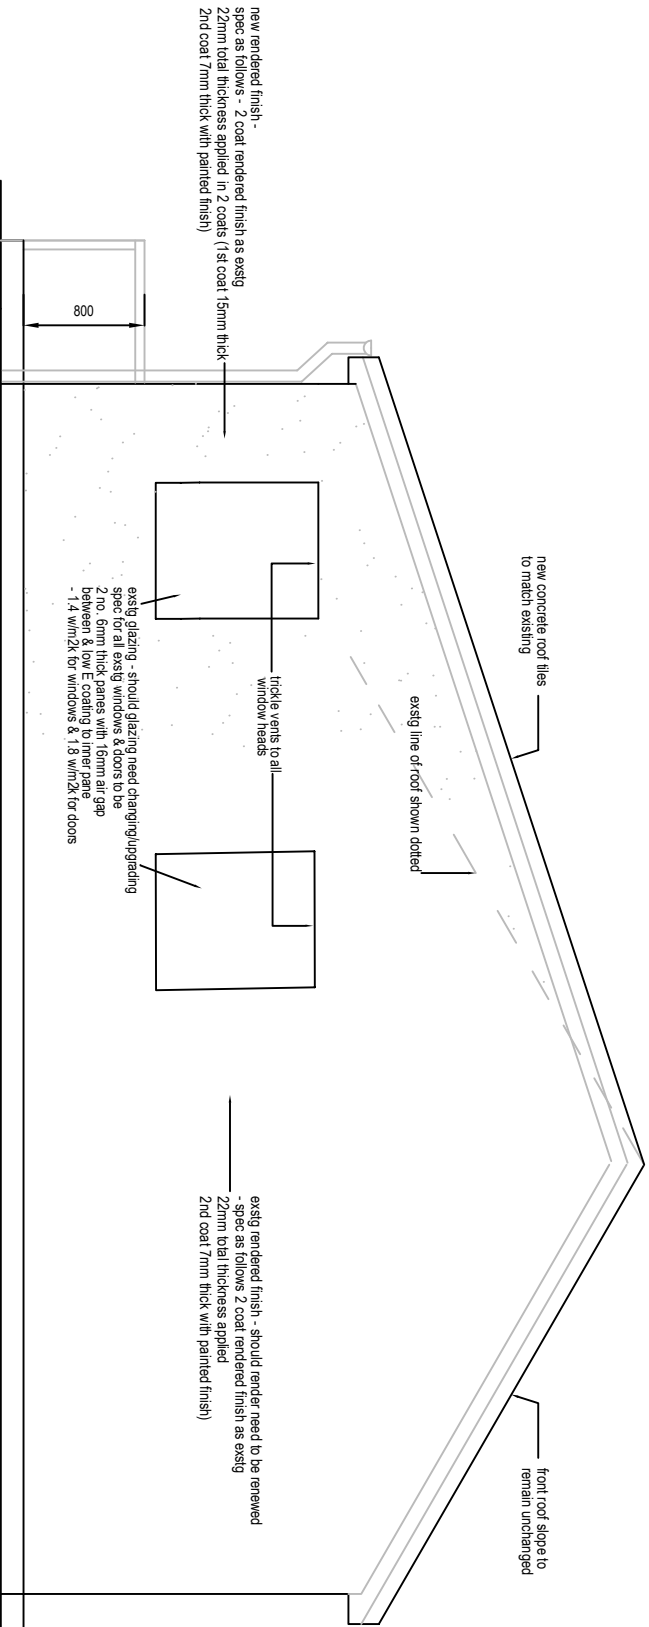

proposed side elevation
63 cedar drive, southwater

scale 1:50