

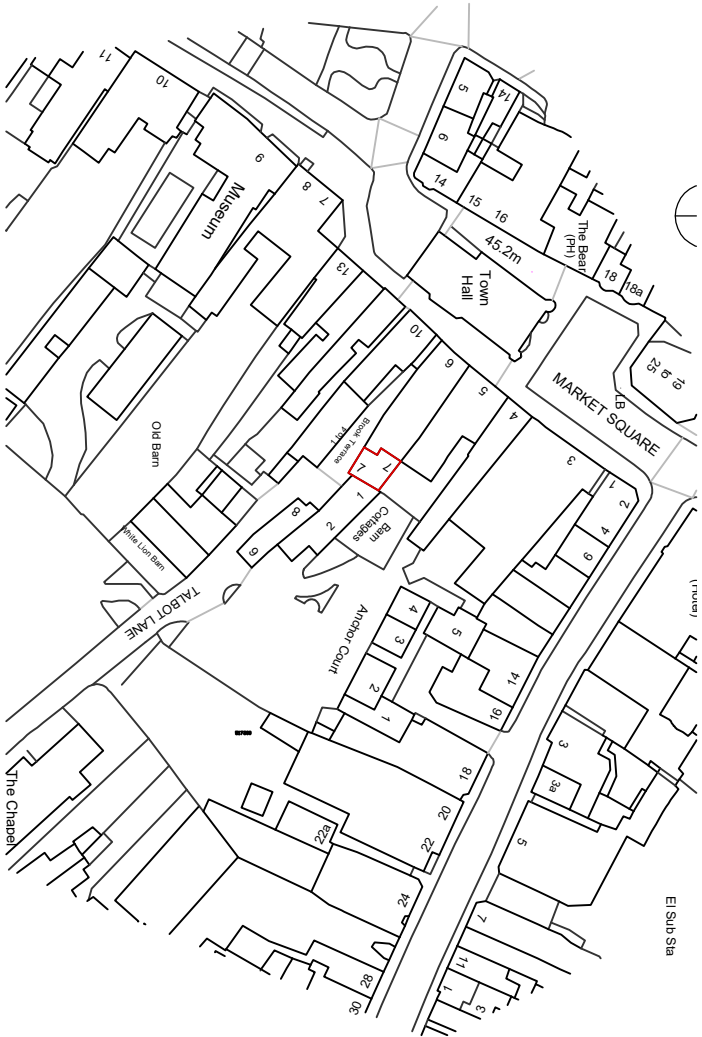


NOTES:-

SITE AREA: 34.6sqm
Application boundary:

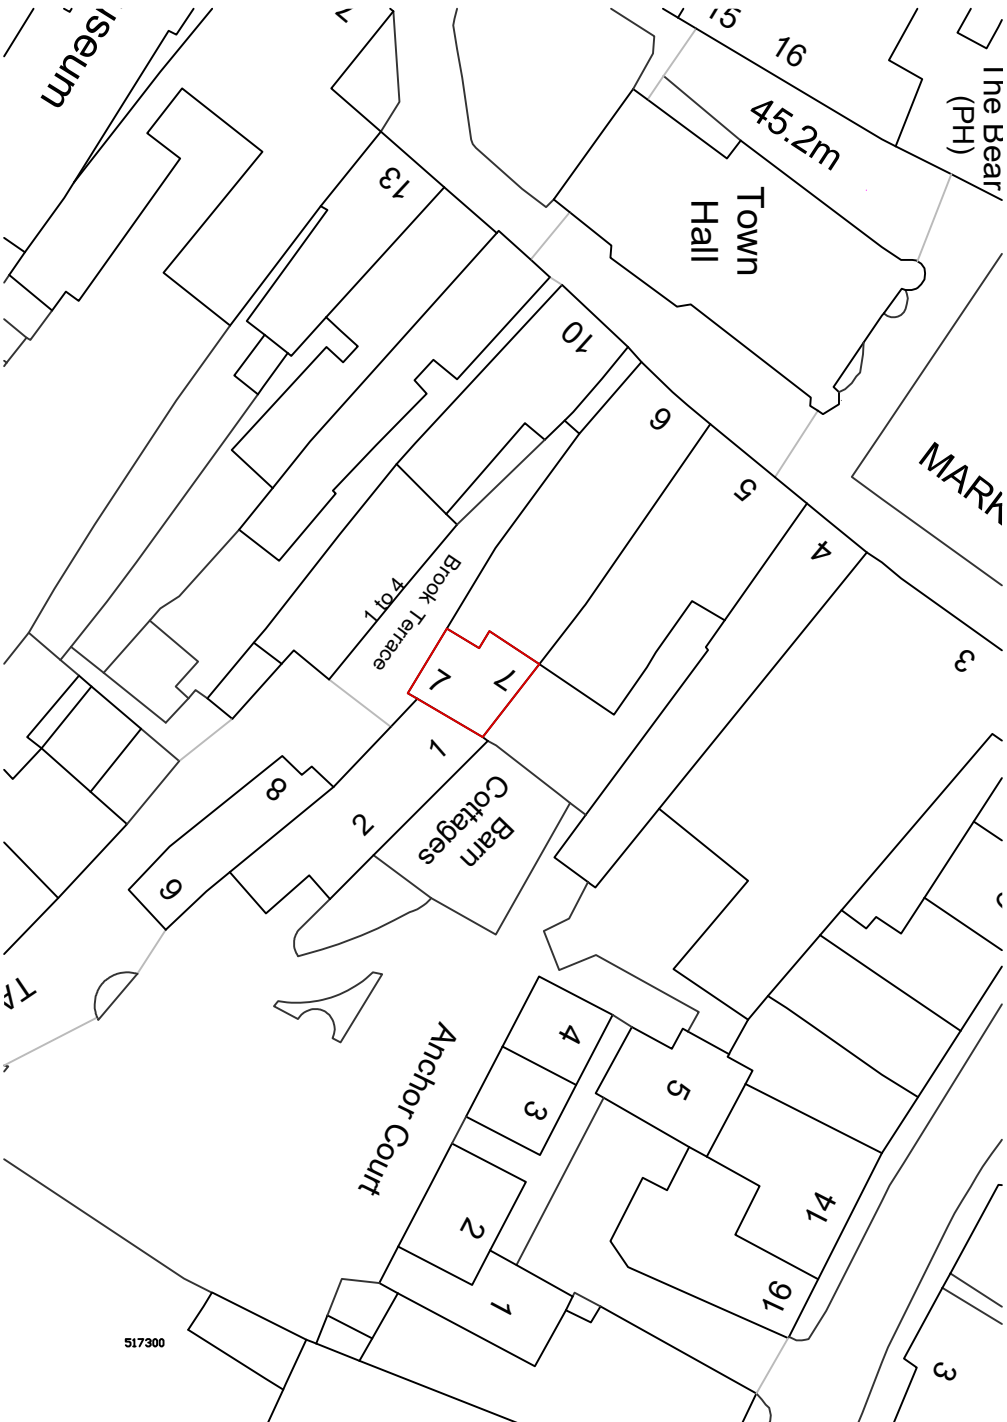

LOCATION PLAN

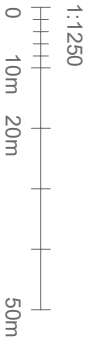

BLOCK PLAN

REV	REVISION	BY	QCD DATE
1	REVISED	JK	04.08.26

BOND

A r c h i t e c t u r e

T: +44 (0) 7866247700
E: info@bondarchitecture.co.uk
W: www.bondarchitecture.co.uk

PROJECT SCALE:

PLANNING

CLIENT	Countrywide
PROJECT	Roofing & Insulation 7 Market Square Horsham

DRAWING TITLE	LOCATION PLAN
---------------	---------------

DRAWN BY	SCALE	CHECKED BY
JK	1:1250@A3	JK
JOB NO.	DRAWING NO.	REVISION
26006	04.08.26	002 -