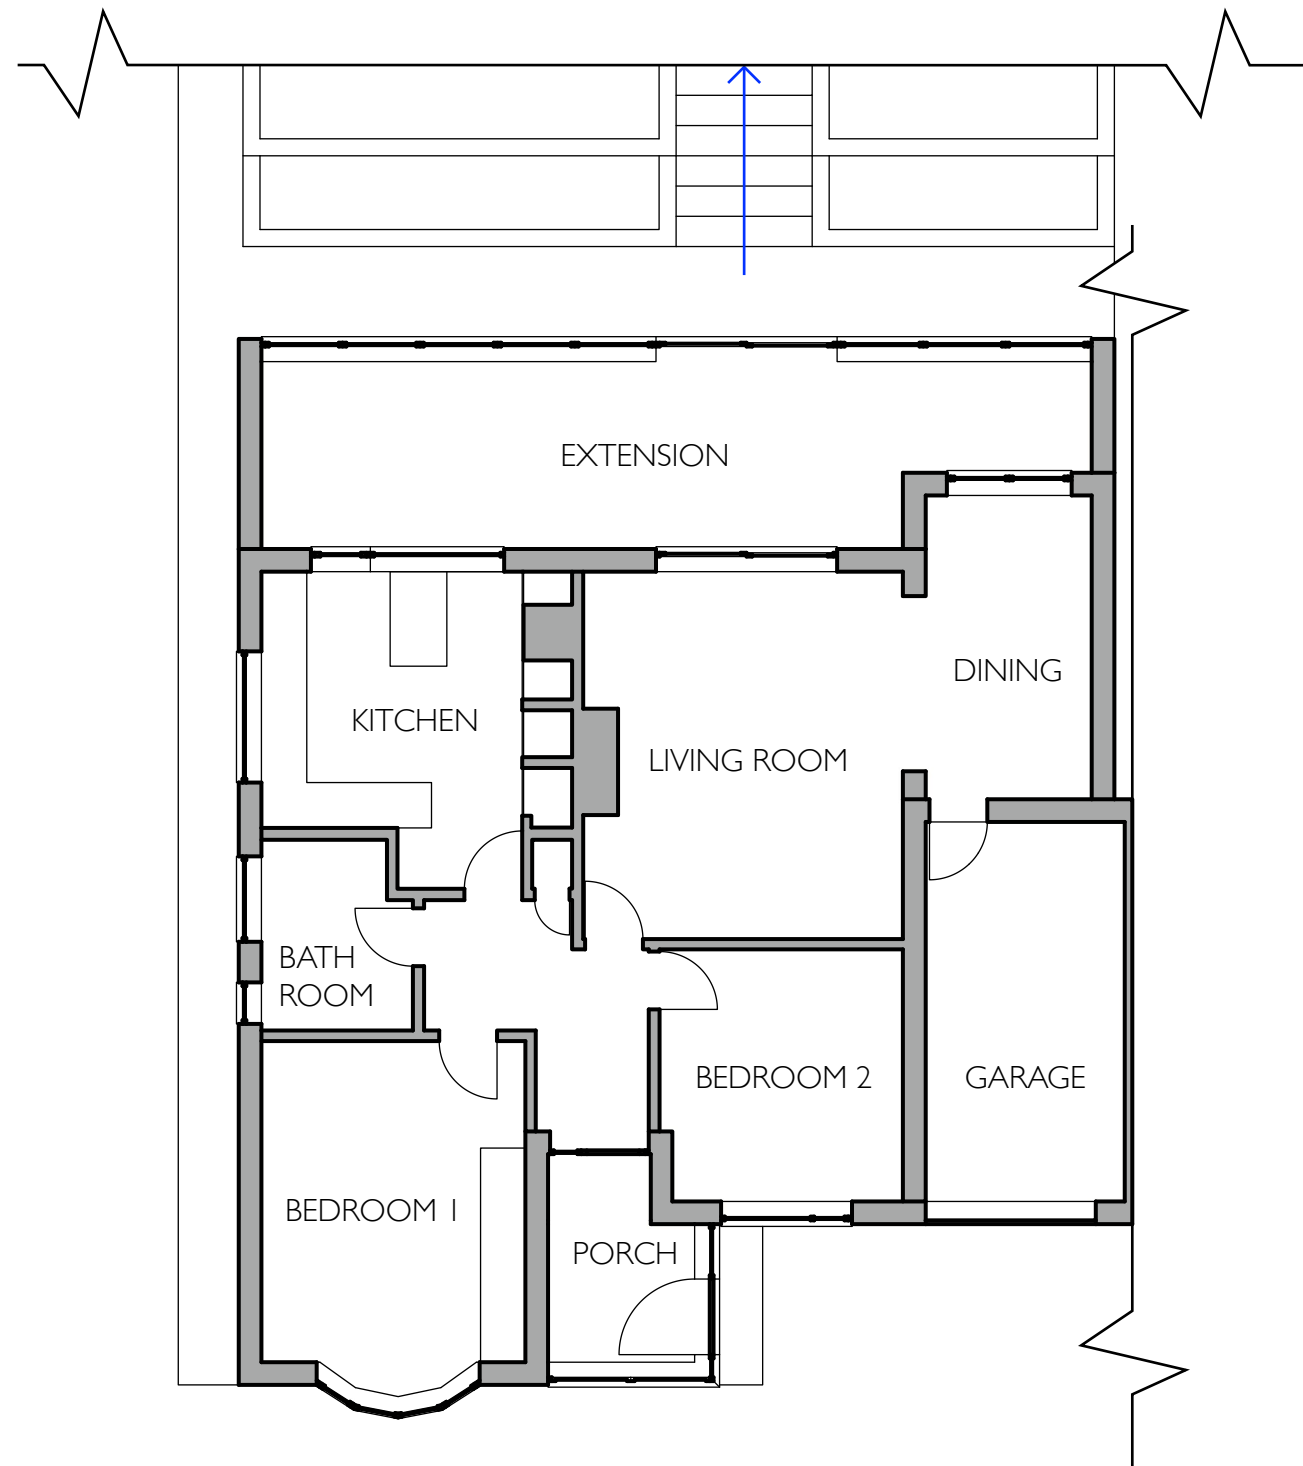
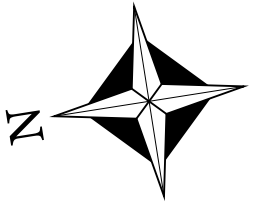


PROPOSED GF PLAN

4 ORCHARD CLOSE, SMALL DOLE, BN5 9YA

ARCHITECTURE BY JAKE MCLEWEE BSC (HONS): ARCHITECTURAL TECHNOLOGY

REFERENCE / DATE

A 543-2

26/02/2026

ARCHITECTUREBYJAKE.CO.UK