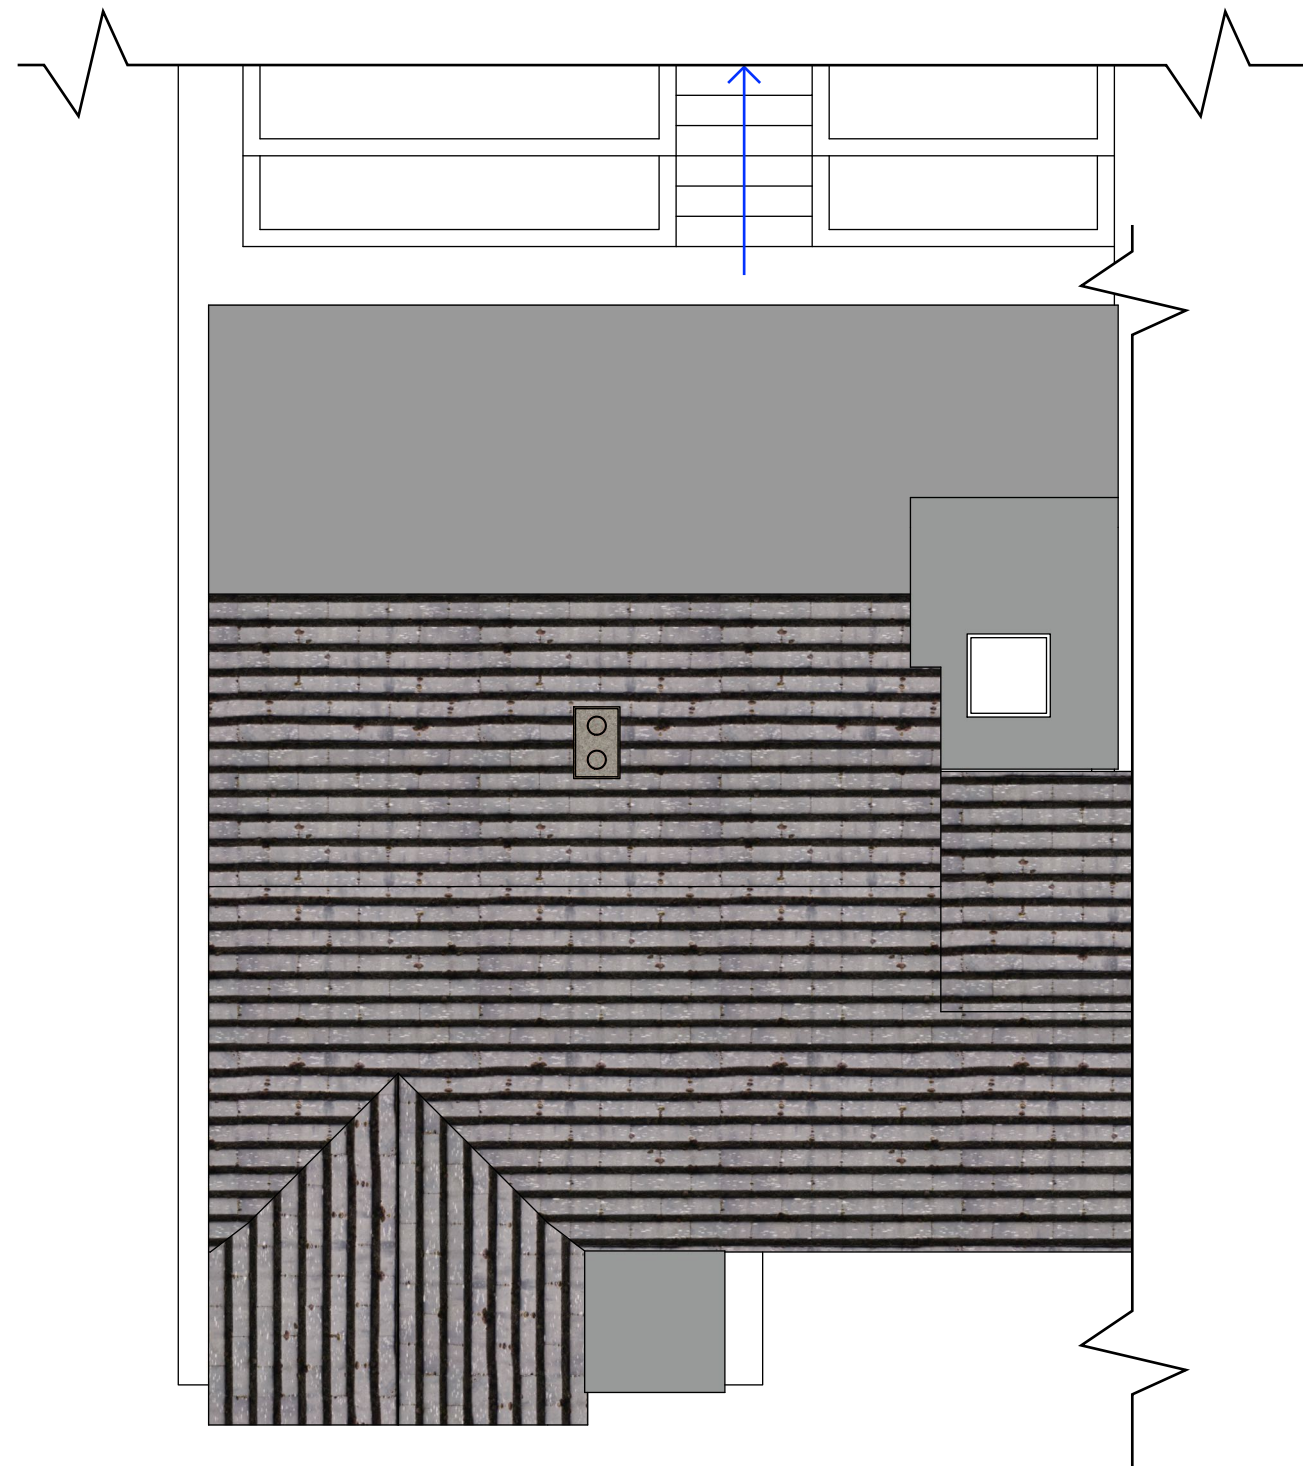


PROPOSED ROOF PLAN

4 ORCHARD CLOSE, SMALL DOLE, BN5 9YA
ARCHITECTURE BY JAKE MCLEWEE BSC (HONS): ARCHITECTURAL TECHNOLOGY

REFERENCE / DATE
A 543-4
26/02/2026
ARCHITECTUREBYJAKE.CO.UK