
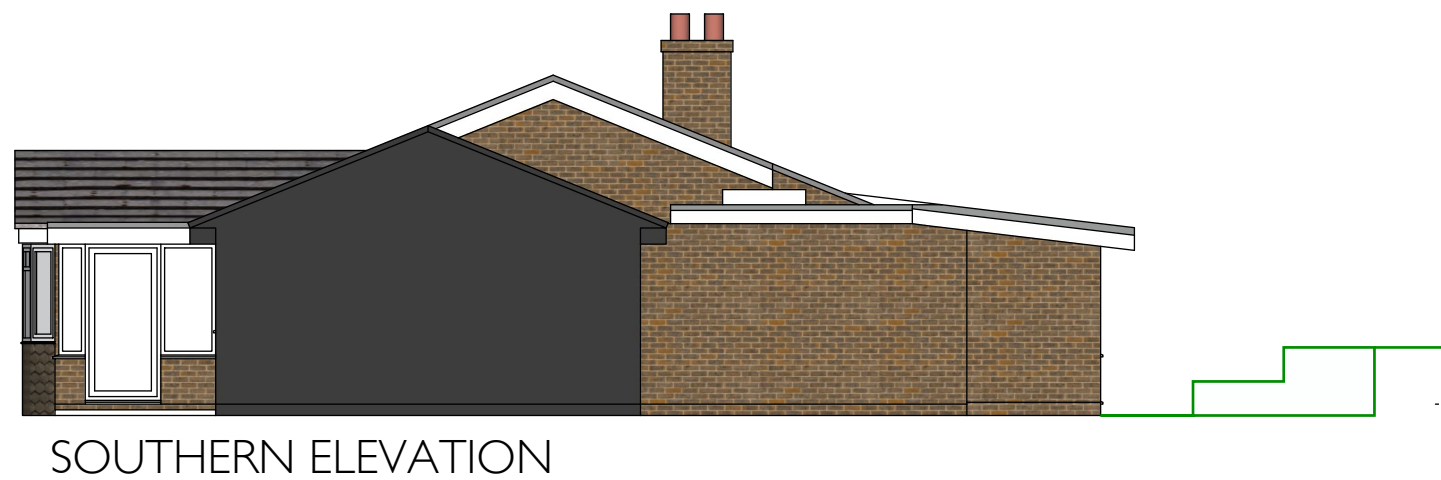


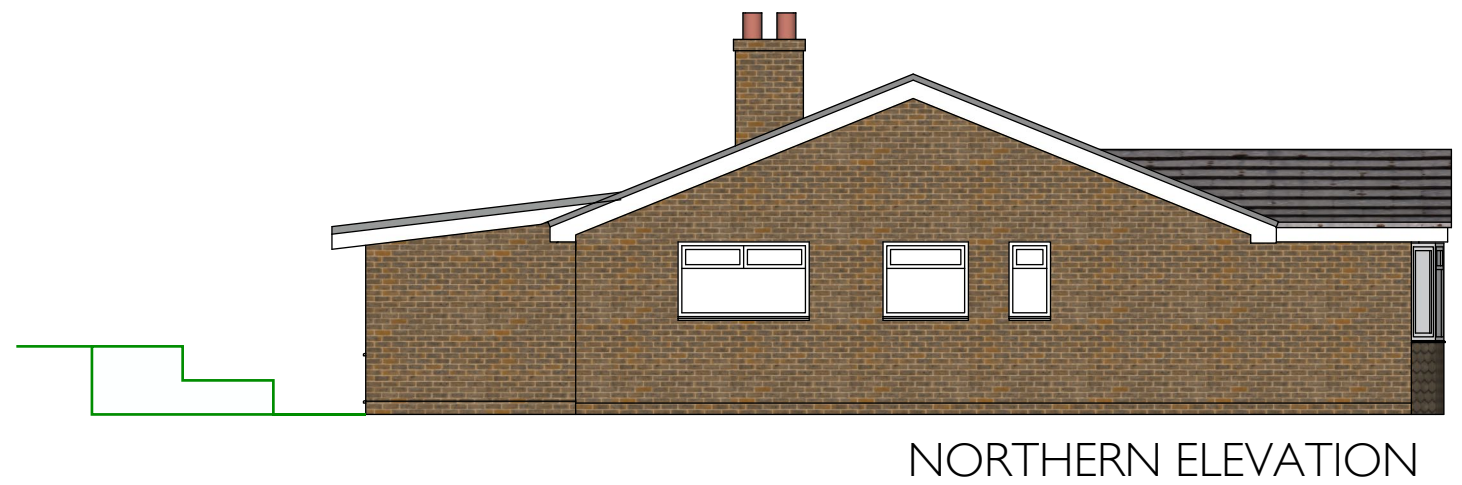

1M 2M 3M 4M 5M
Scale 1:100 @ A3

PROPOSED ELEVATIONS

4 ORCHARD CLOSE, SMALL DOLE, BN5 9YA
ARCHITECTURE BY JAKE MCLEWEE BSC (HONS): ARCHITECTURAL TECHNOLOGY

REFERENCE / DATE

A 543-6

26/02/2026

ARCHITECTUREBYJAKE.CO.UK