


T1:CHERRY TREE. T2: MULTI-STEM ASH T3: CHERRY PLUM

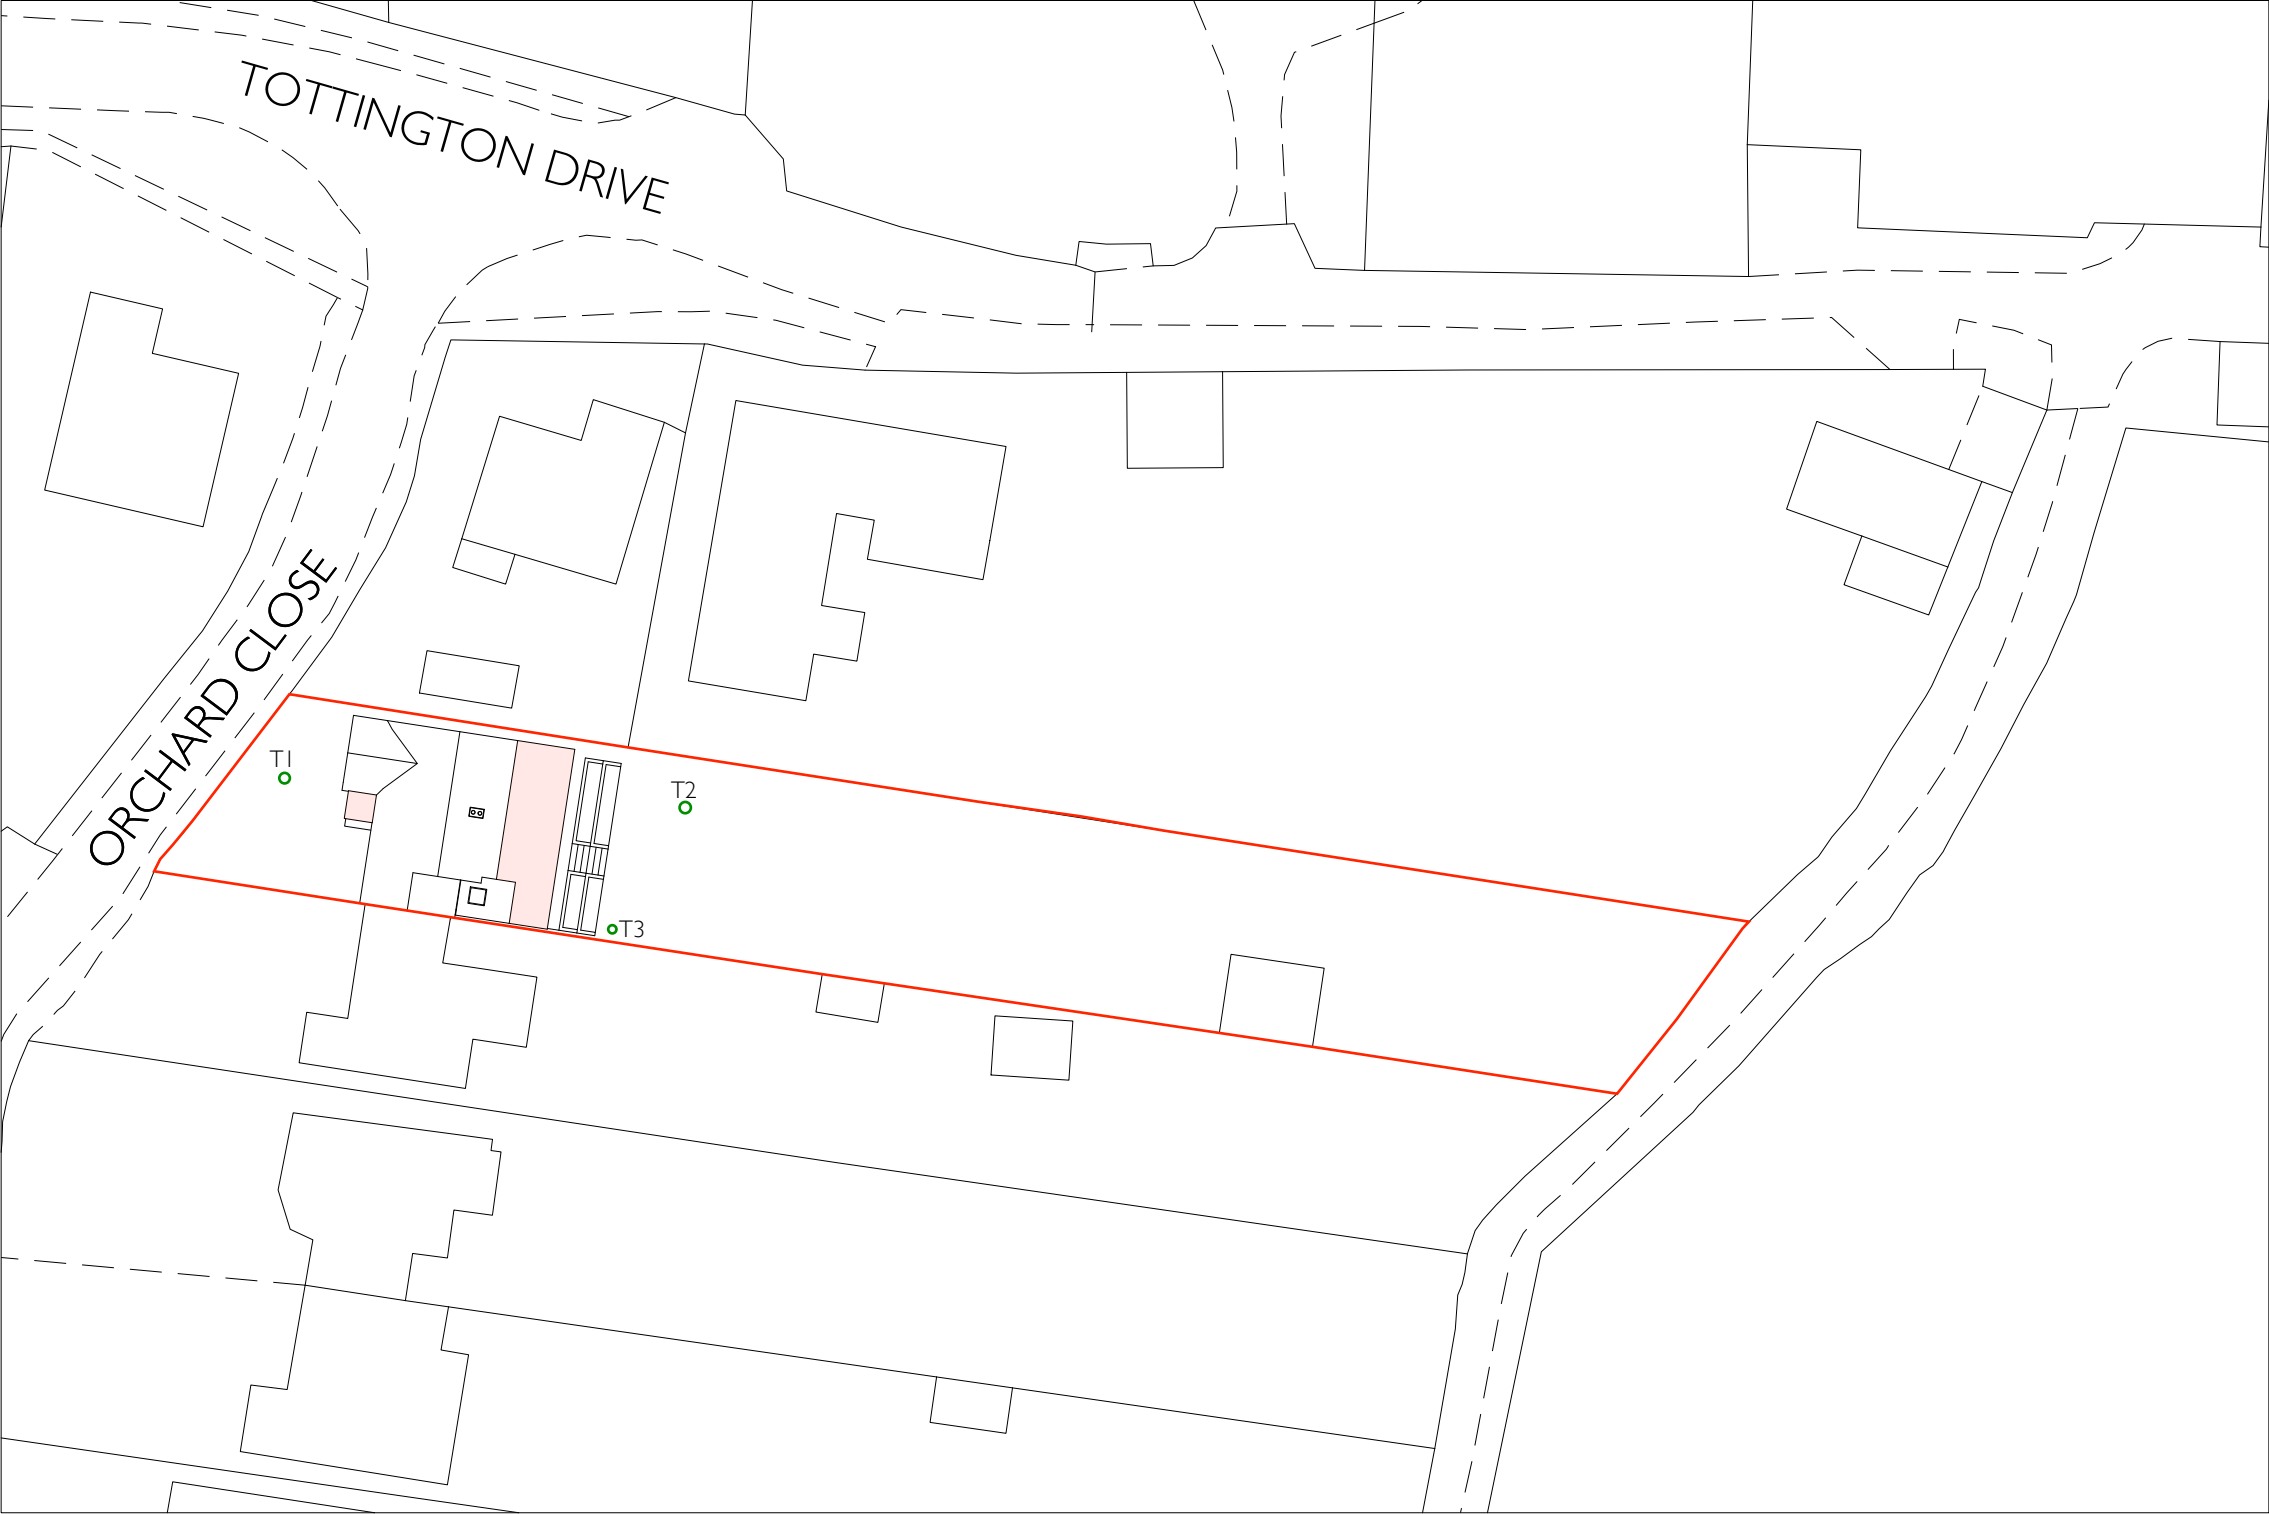

OS LICENCE: SP148162



1:500



BLOCK PLAN

4 ORCHARD CLOSE, SMALL DOLE, BN5 9YA

ARCHITECTURE BY JAKE MCLEWEE BSC (HONS): ARCHITECTURAL TECHNOLOGY

REFERENCE / DATE

A 543-8

26/02/2026

ARCHITECTUREBYJAKE.CO.UK