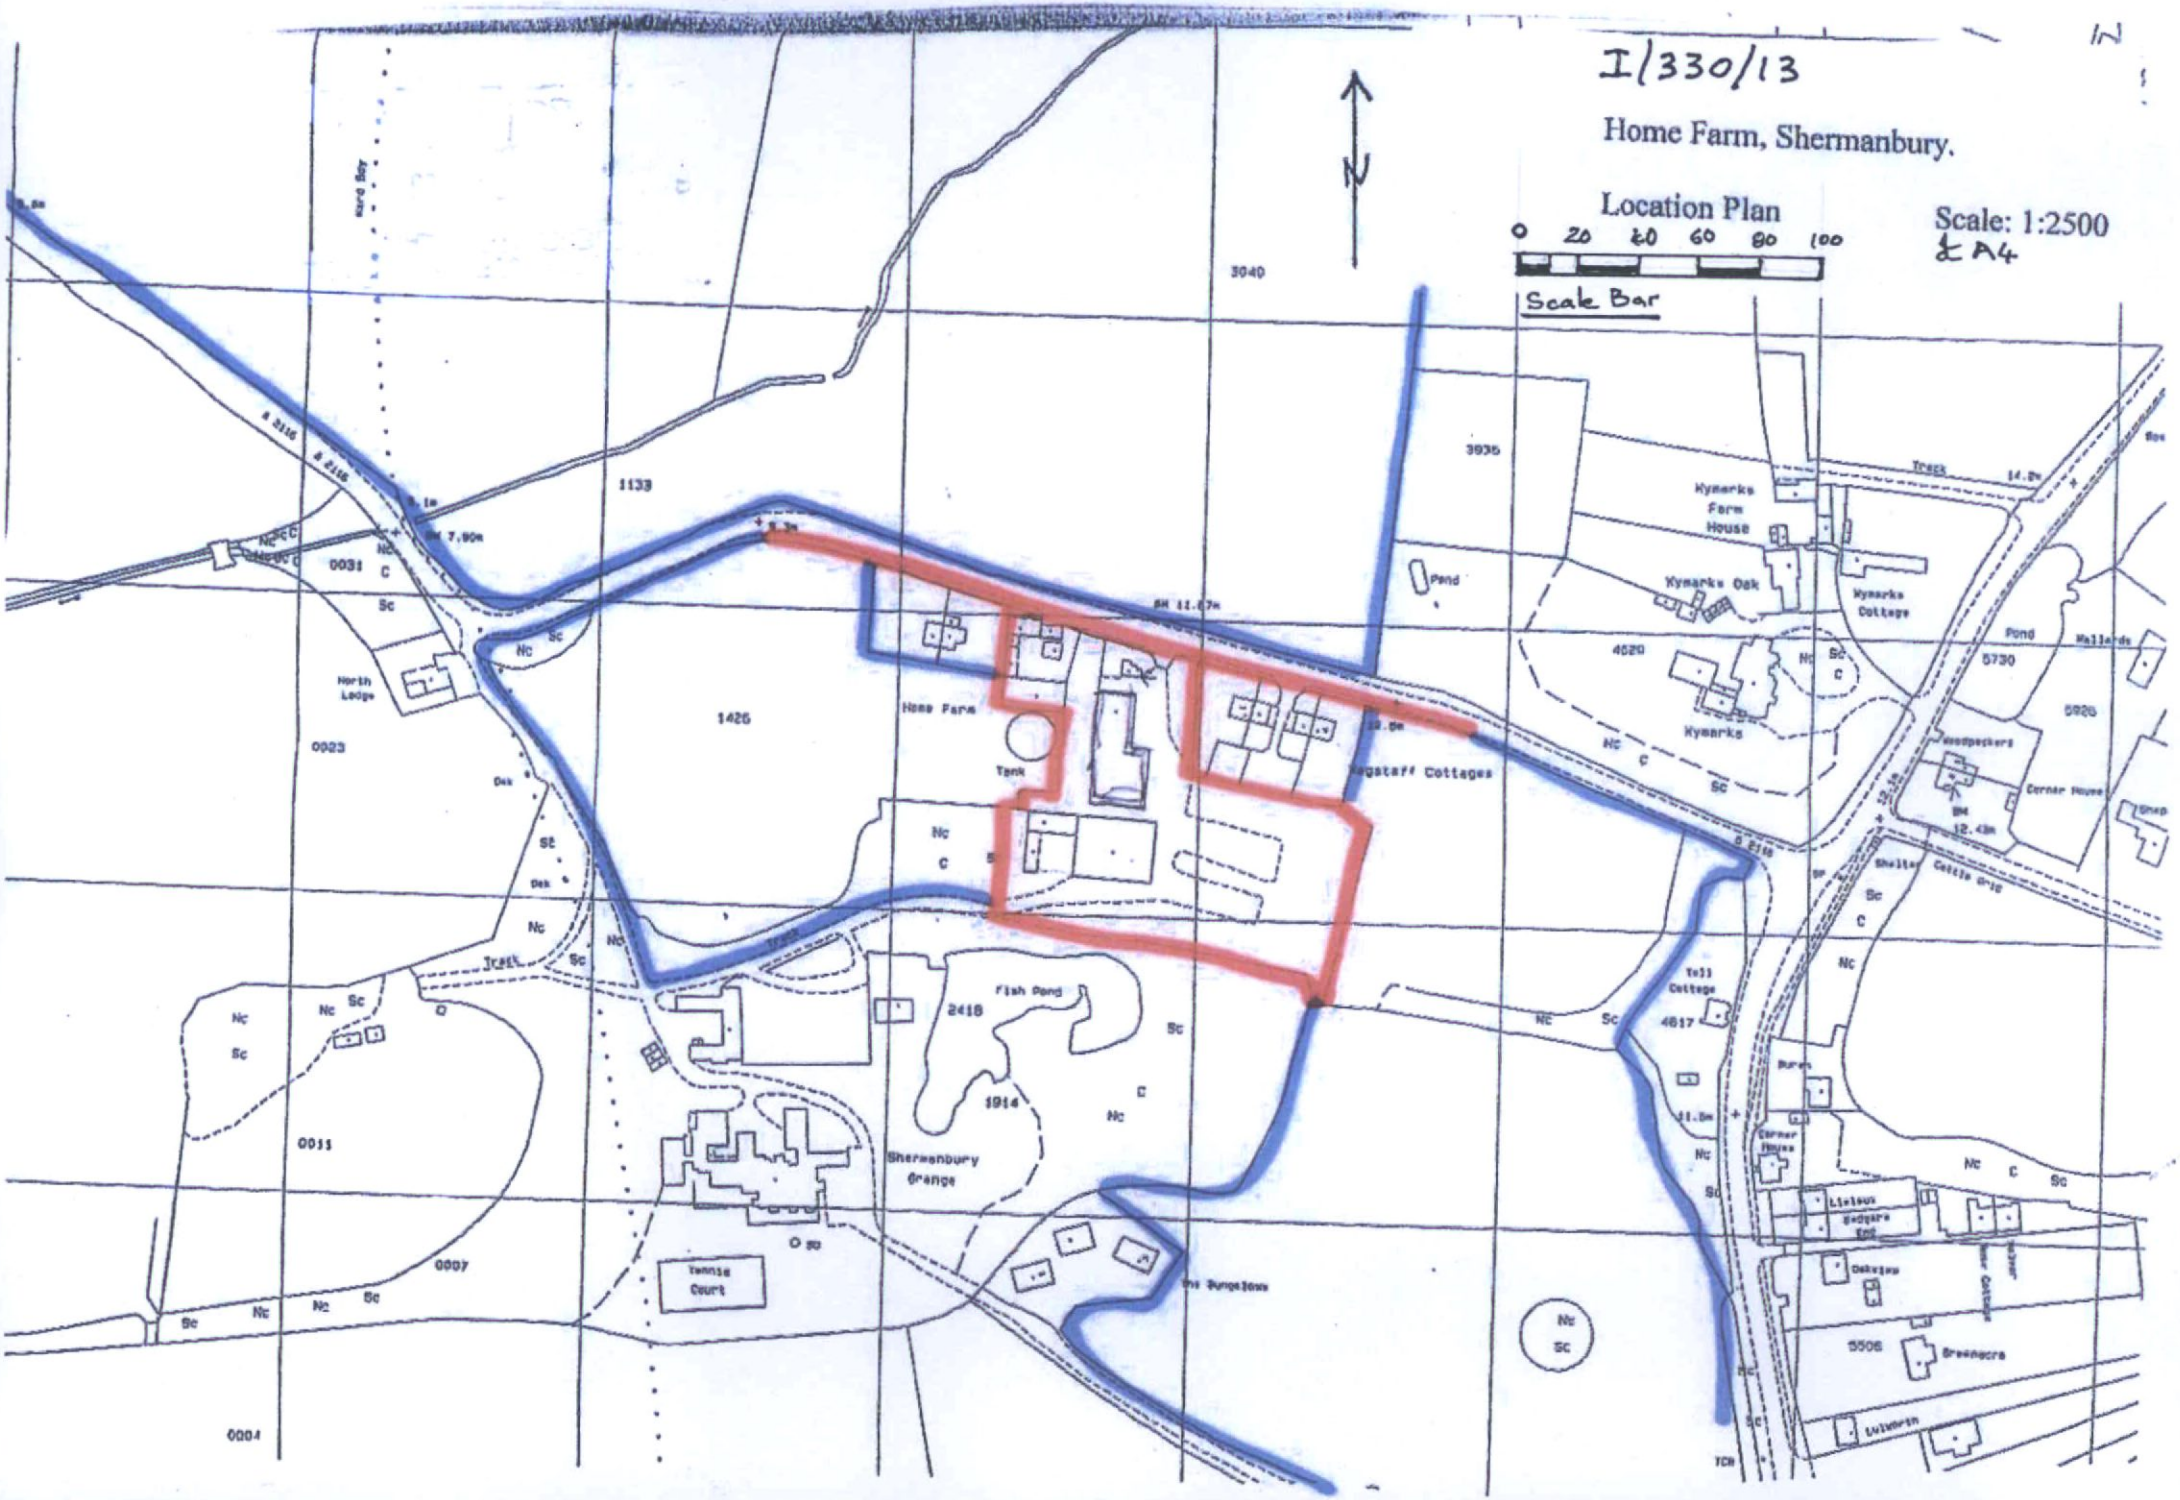
I/330/13
Home Farm, Shermanbury.
Location Plan
Scale: 1:2500
& A4
0 20 40 60 80 100
Scale Bar
N
Home Farm
Tank
Fish Pond
Shermanbury Grange
Tennis Court
Kymarks Farm House
Kymarks Oak
Kymarks Cottage
Kymarks
Pond
Tell Cottage
Shelter
Cattle Grid
Corner House
Woodpeckers
Wallards
Breenacre
Lulworth
North Lodge
Track
3040
3935
1133
1426
0031
0023
0011
0007
0004
2418
1914
4620
4617
5730
5926
5506