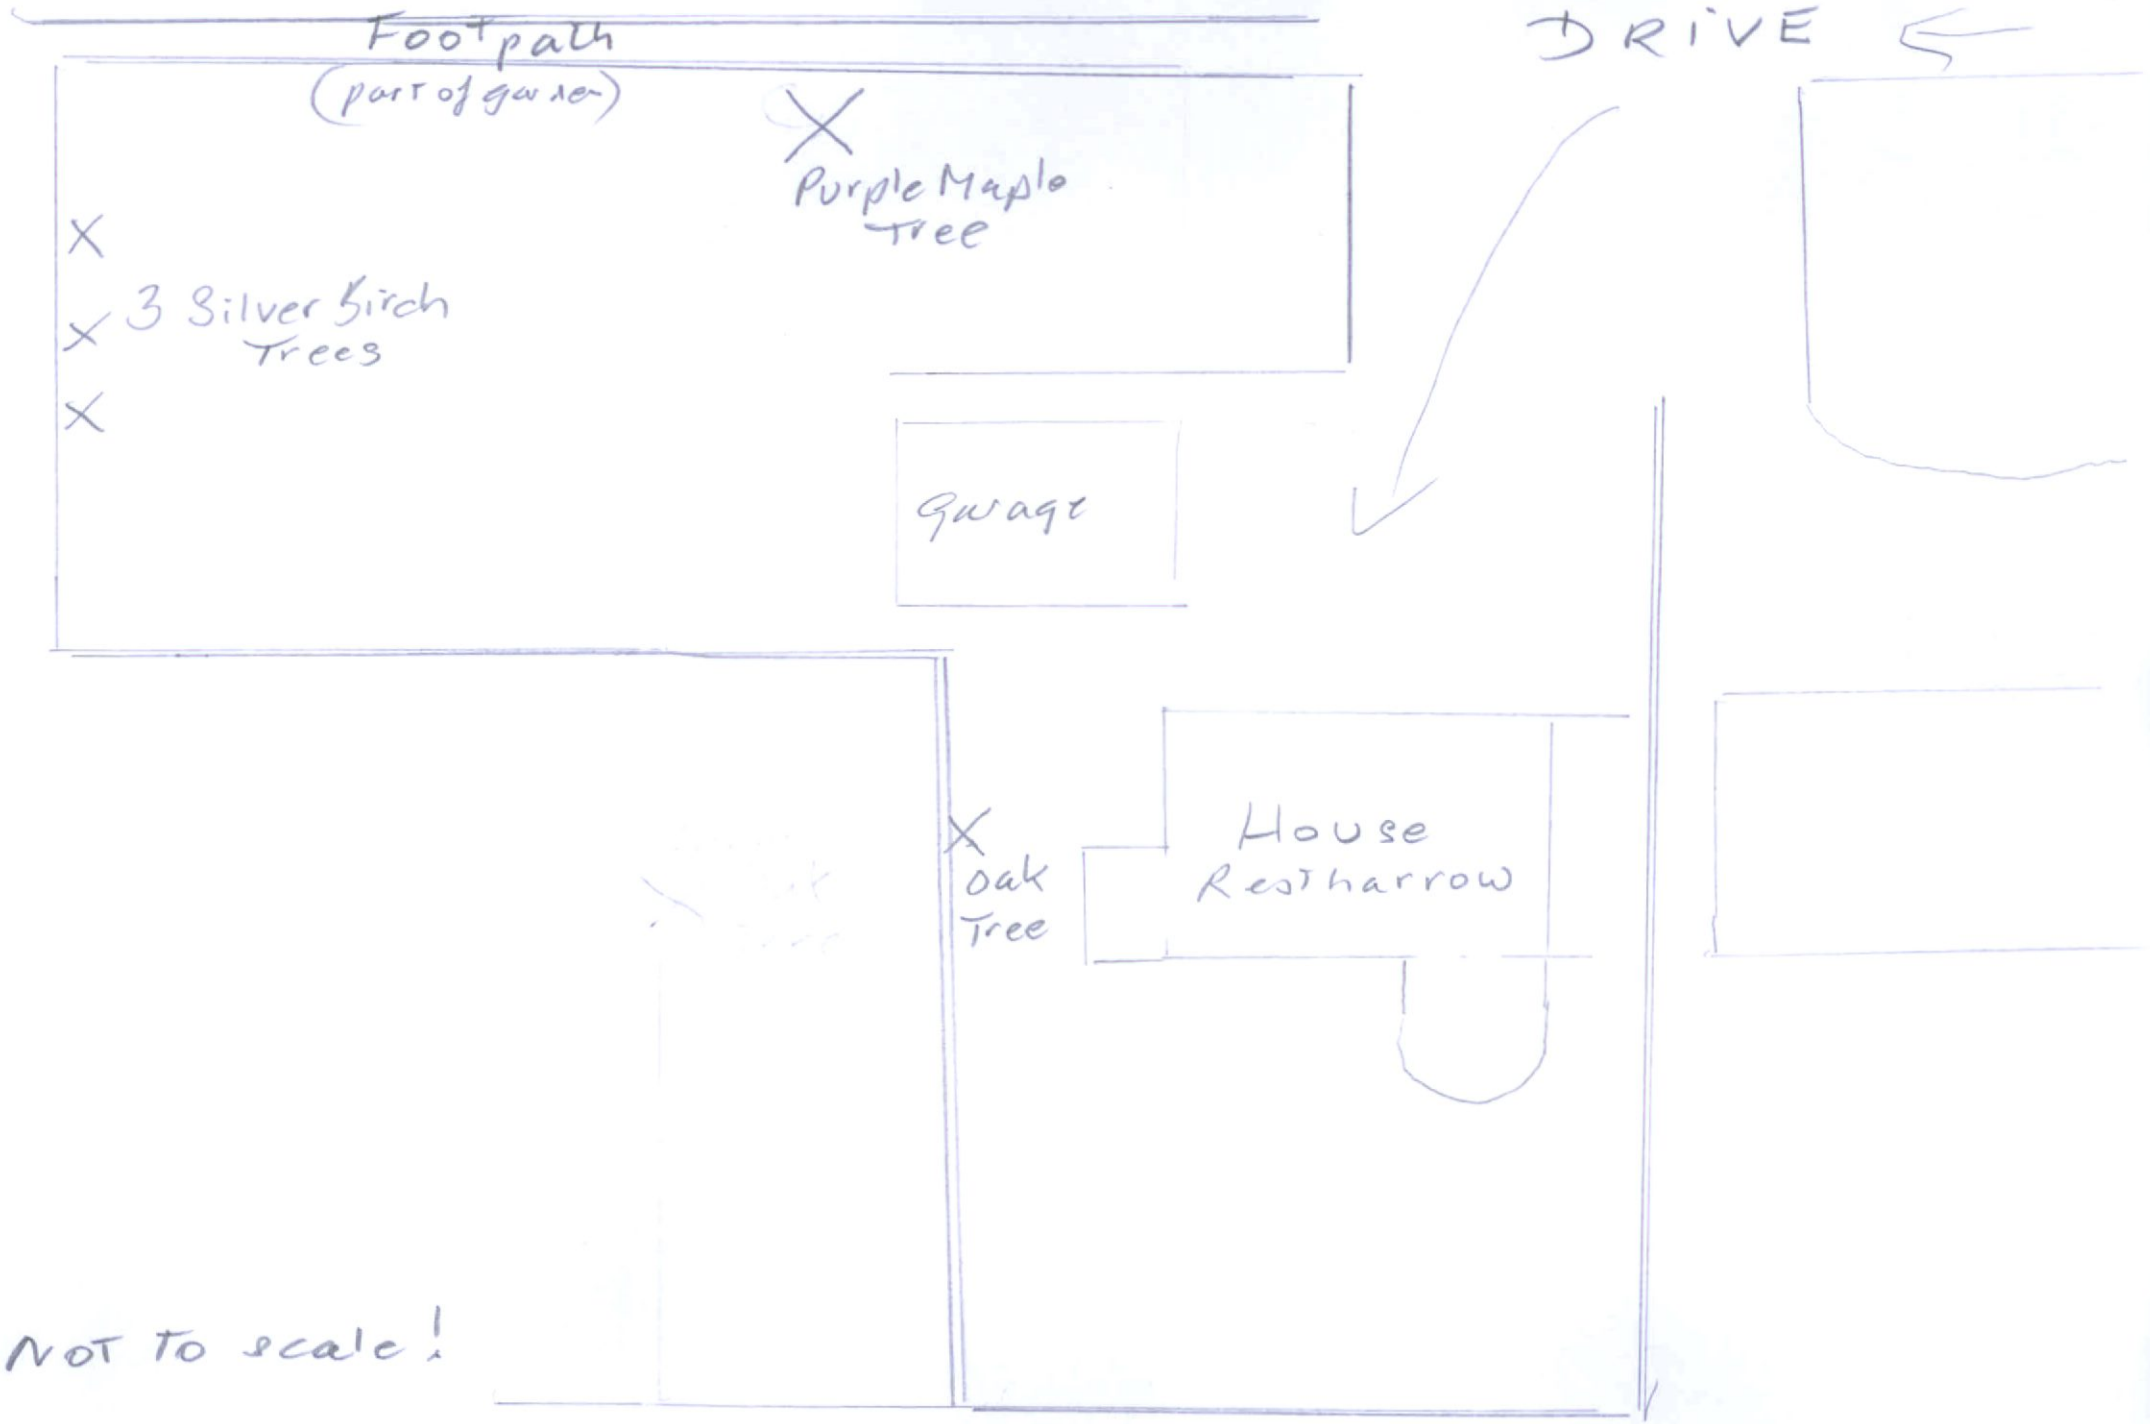
Footpath
(part of garden)
DRIVE
Purple Maple Tree
3 Silver Birch Trees
Garage
Oak Tree
House
Red harrow
NOT to scale!