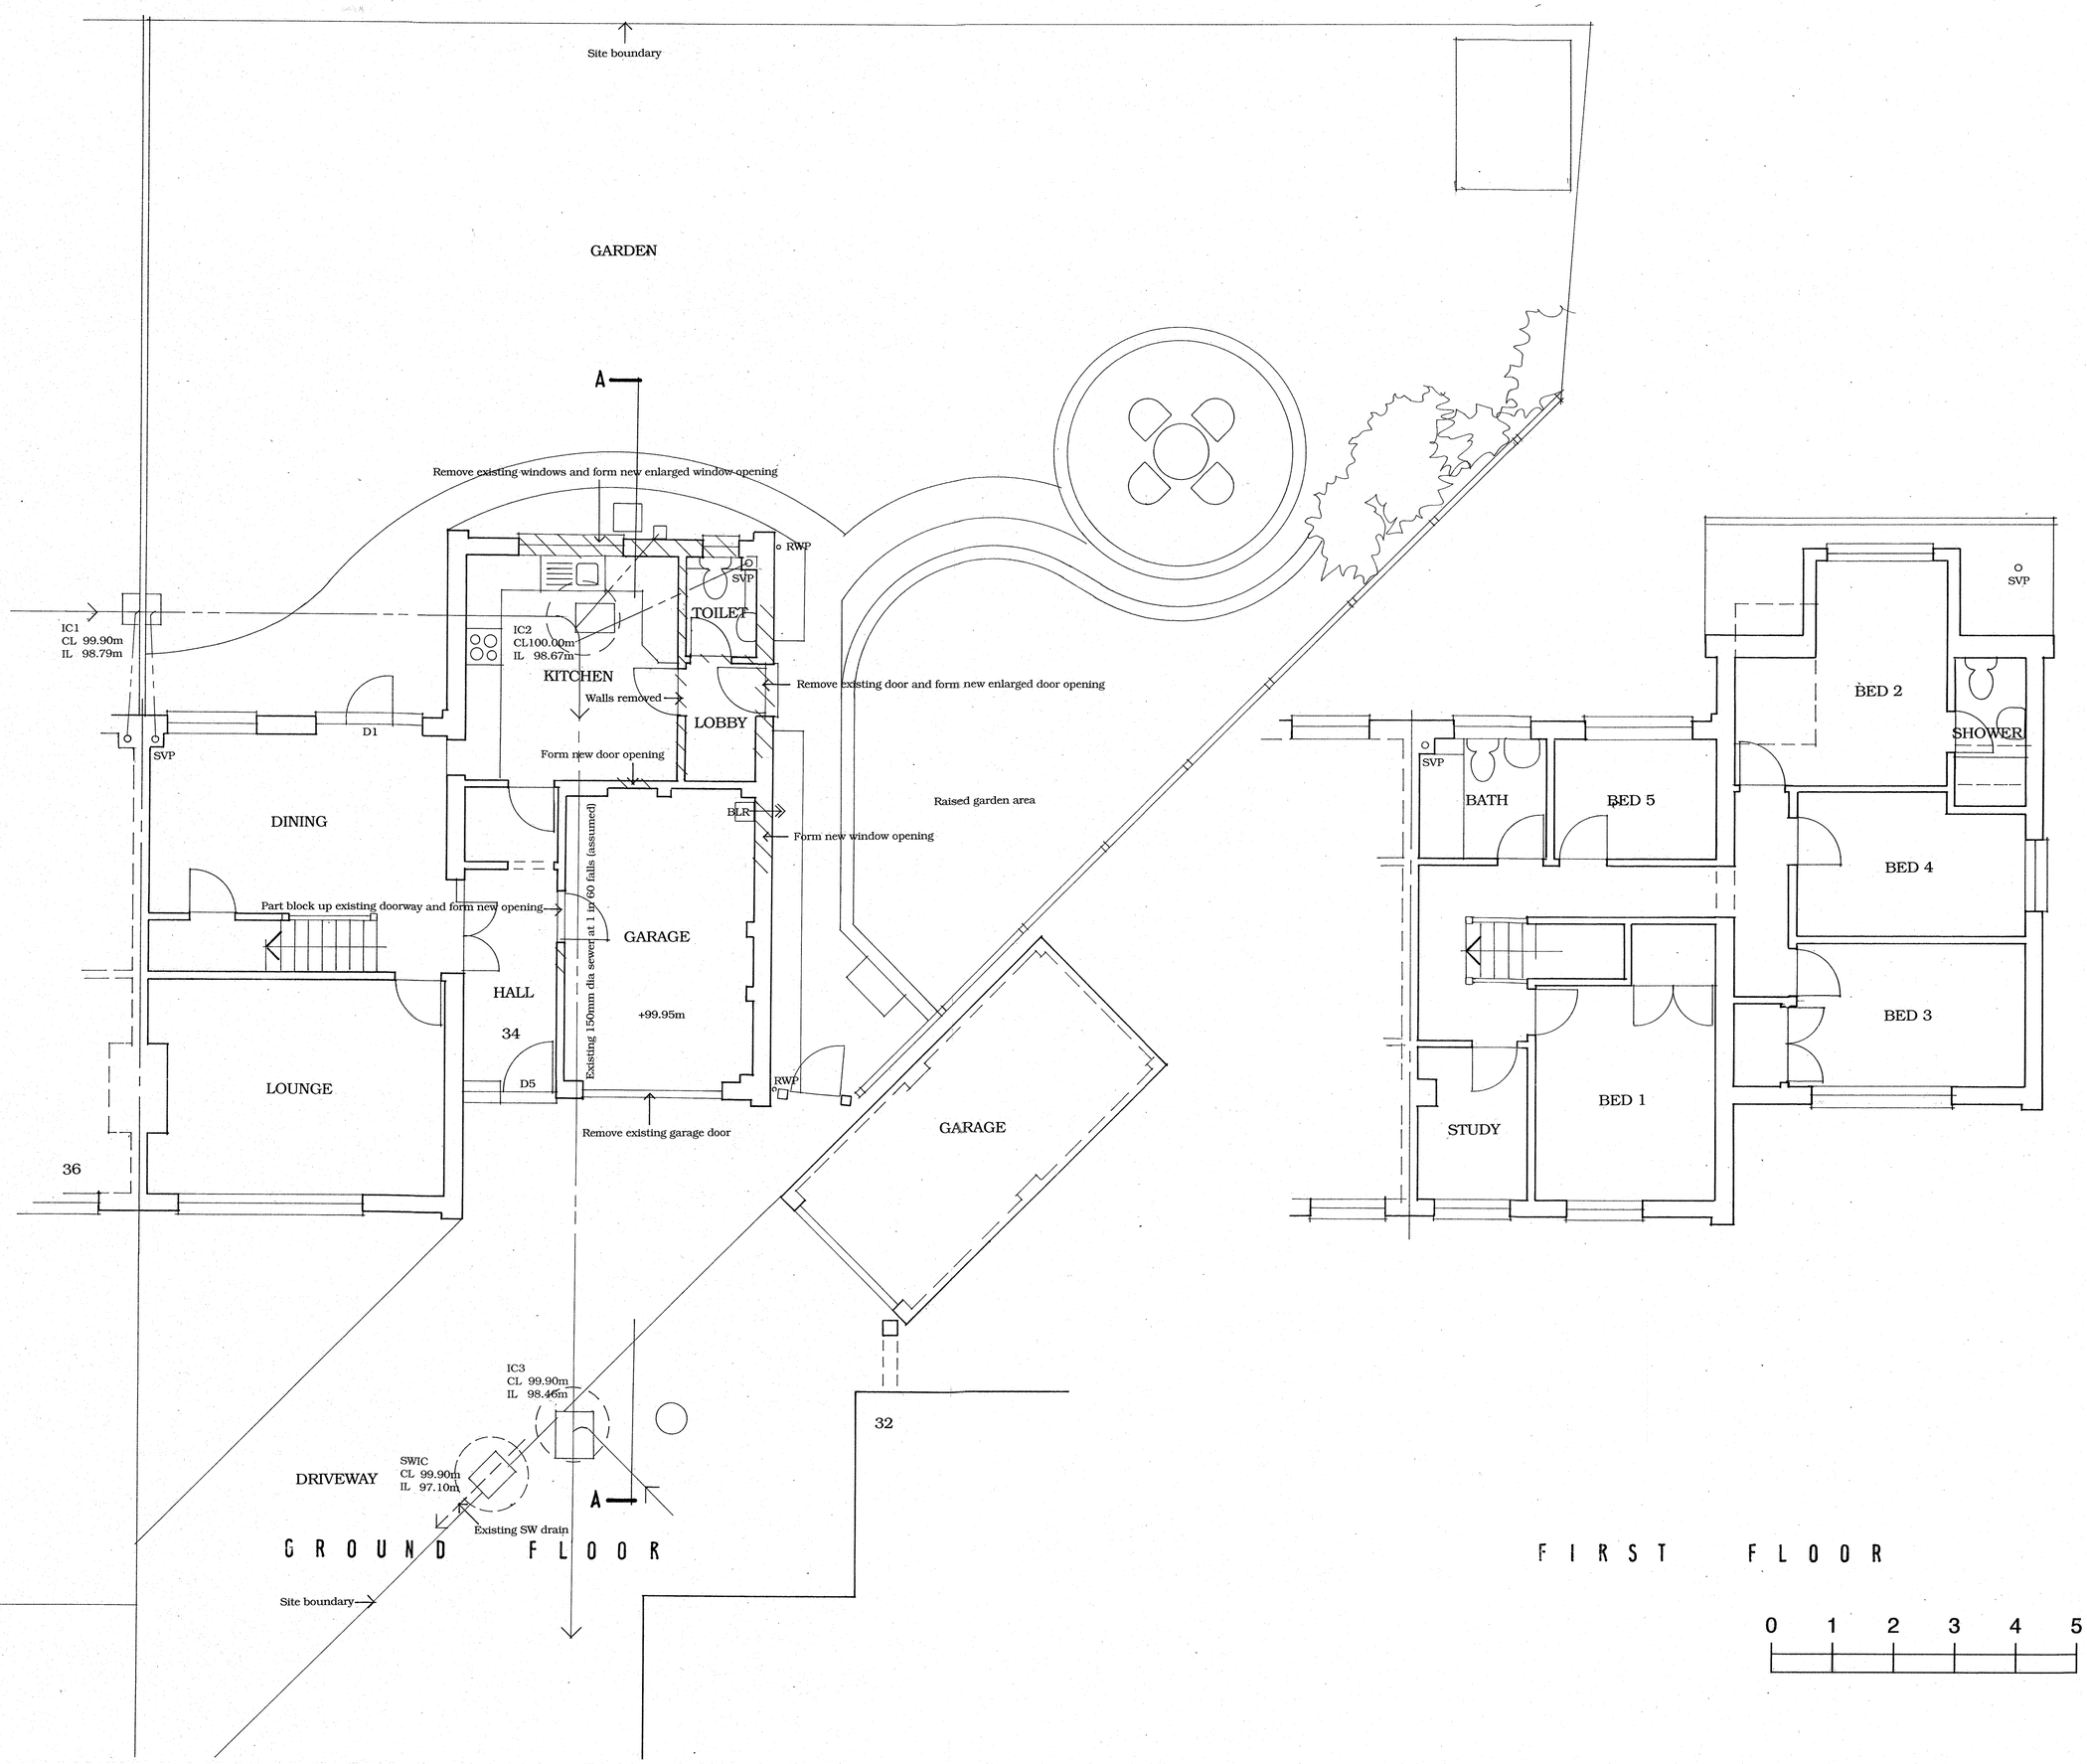


NOTES

COPYRIGHT RESERVED ©

1. All dimensions to be checked on site
2. Do not scale off this drawing
3. All work is to comply with the appropriate Code of Practice and be to L.A. approval
4. No work is to extend over adjoining properties without express instructions

REVISIONS

LAWFORD ASSOCIATES
ARCHITECTS
10 WARREN HILL EPSOM SURREY KT18 7BX
TELEPHONE 01372 728807

PROJECT
34 COLLINGWOOD ROAD
HORSHAM

CLIENT
MR AND MRS CARTER

DRAWING
EXISTING PLANS

SCALE	DRAWN BY	CHECKED	DATE
1:50			SEPT.'24

NUMBER			922	B	1	