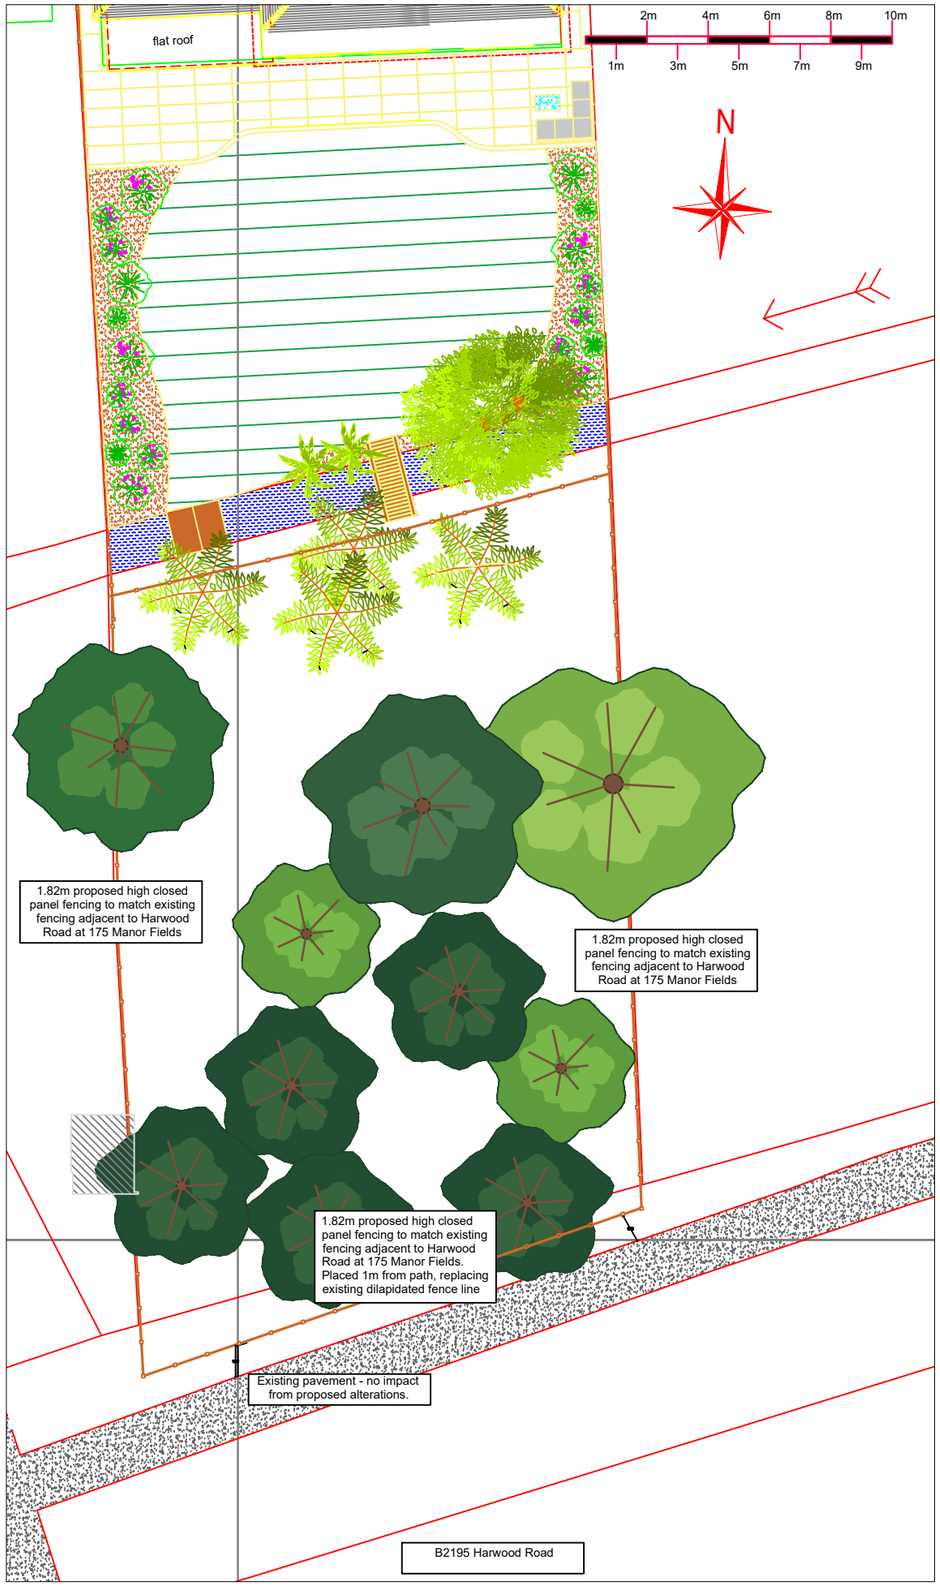

site/block plan
1:200

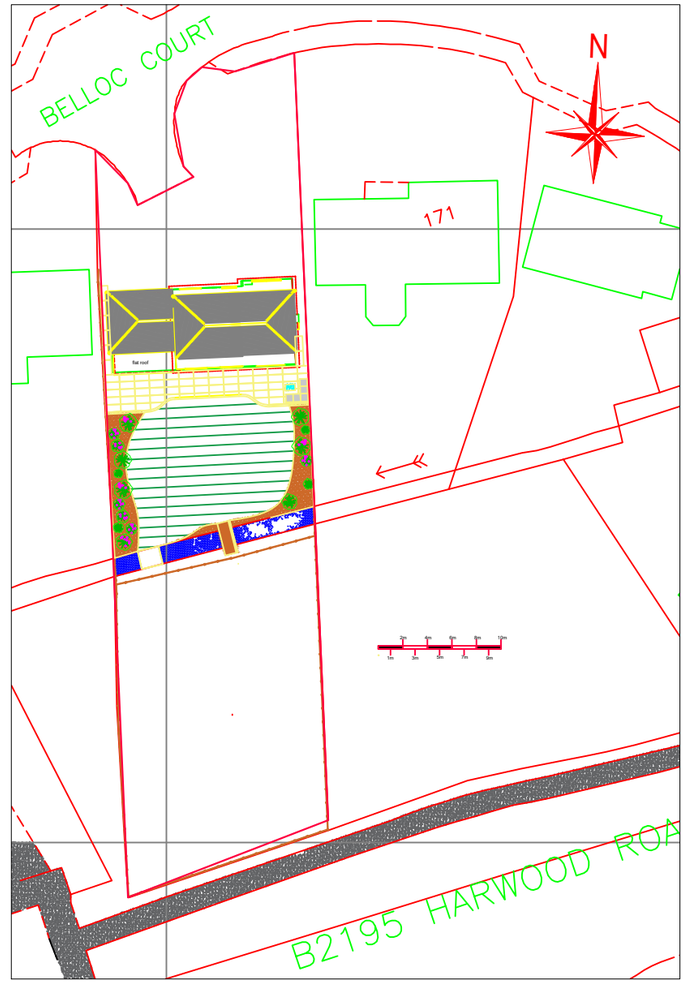

Location / Site Plan
1:500

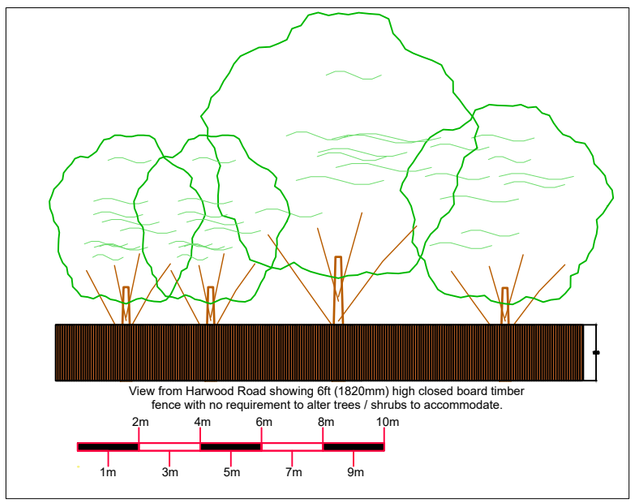

Elevation - Harwood Road View
1:200

Project : Alterations to:
1 Belloc Court, Manor Fields Road
Horsham, RH13 6SF

Title: Proposed Fence Line

Scale: as shown@ A3

Date: October 2026

Drwg No:
PL01