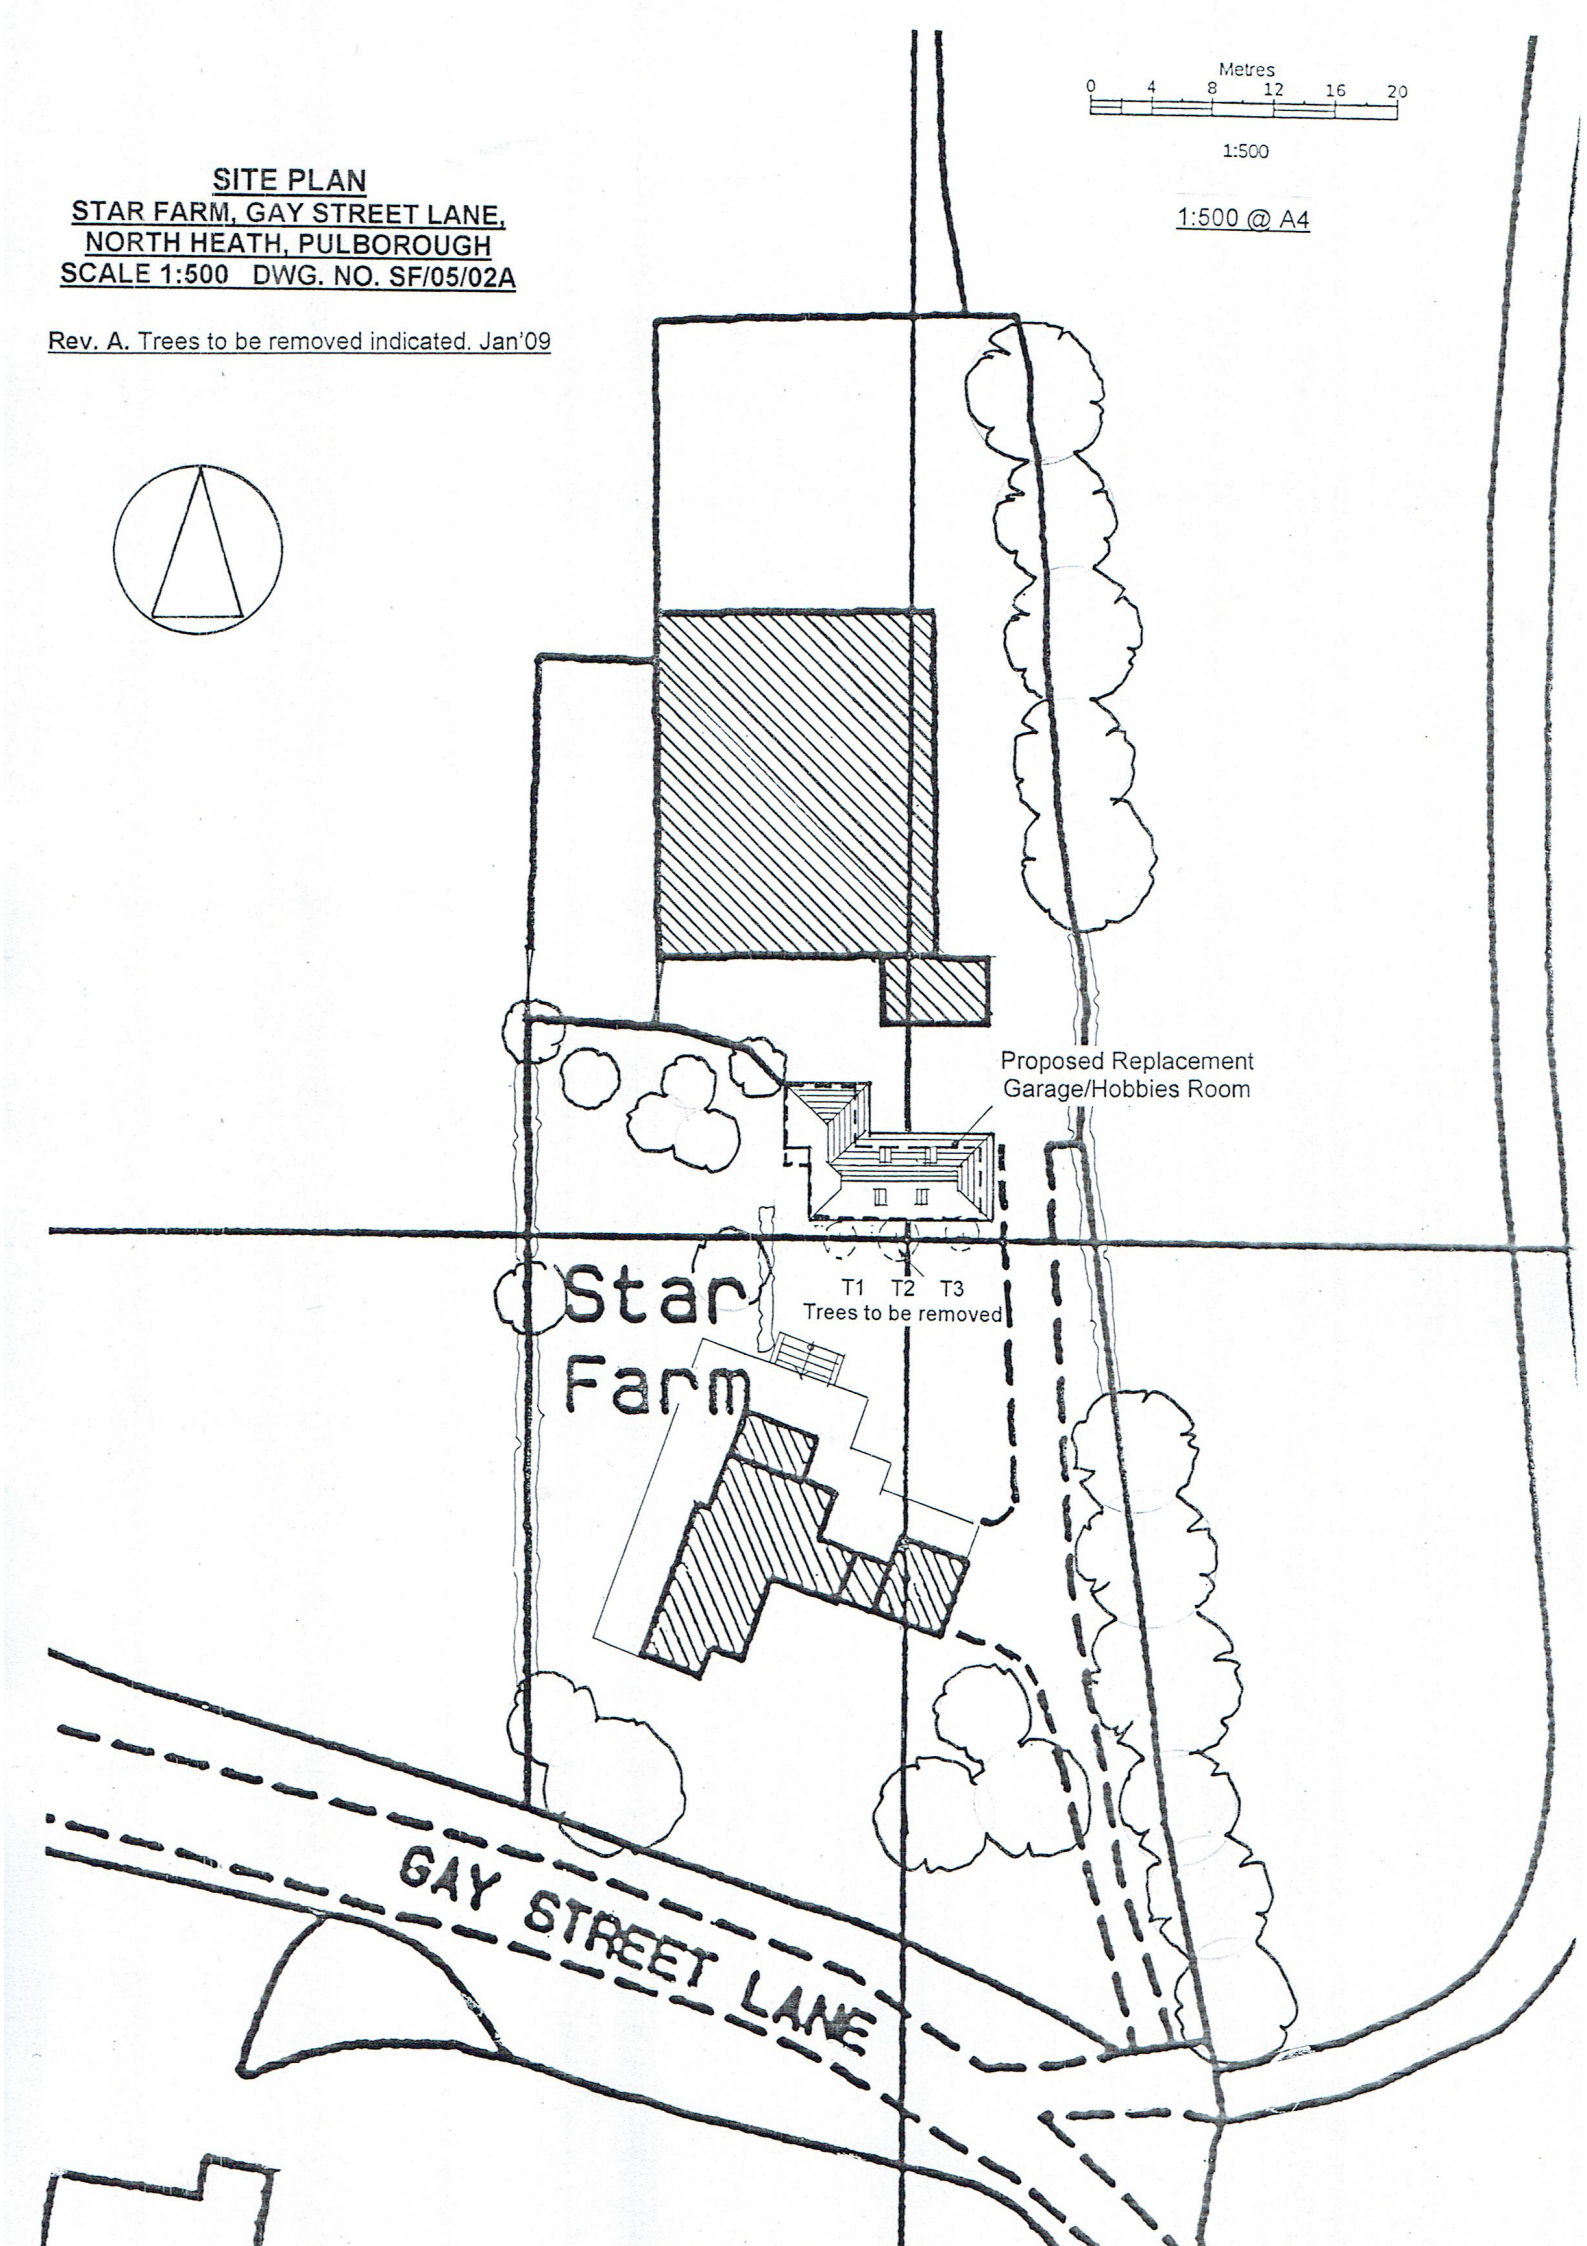

Metres
0 4 8 12 16 20
1:500
SITE PLAN
STAR FARM, GAY STREET LANE,
NORTH HEATH, PULBOROUGH
SCALE 1:500 DWG. NO. SF/05/02A
1:500 @ A4
Rev. A. Trees to be removed indicated. Jan'09
Proposed Replacement
Garage/Hobbies Room
T1 T2 T3
Trees to be removed
Star
Farm
GAY STREET LANE