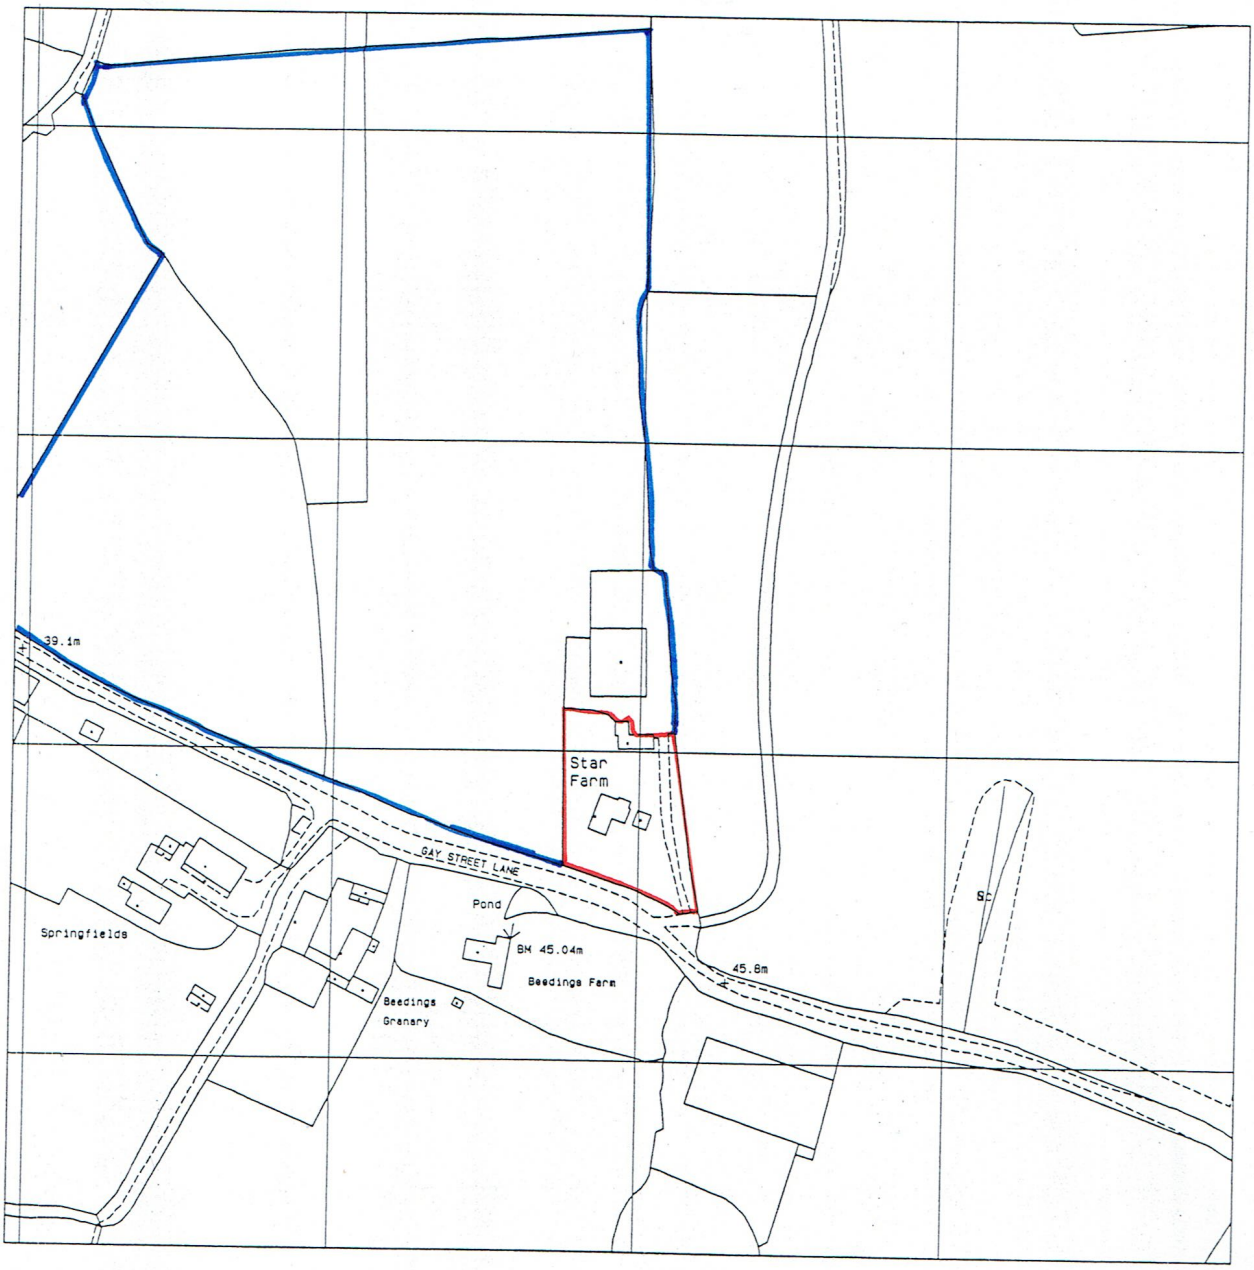


LOCATION PLAN
STAR FARM, GAY STREET LANE,
NORTH HEATH, PULBOROUGH
DWG. NO. SF/05/03 SCALE 1:2500

Metres
0 20 40 60 80 100

Scale 1:2500

1:2500 @ A4

ORDNANCE SURVEY COPYING LICENCE NO. 100008358