
CDM 2015 Health & Safety Information:

This information relates only to 'Significant Hazards' identified on this drawing and is to be read in conjunction with the Designer's Hazard Register.

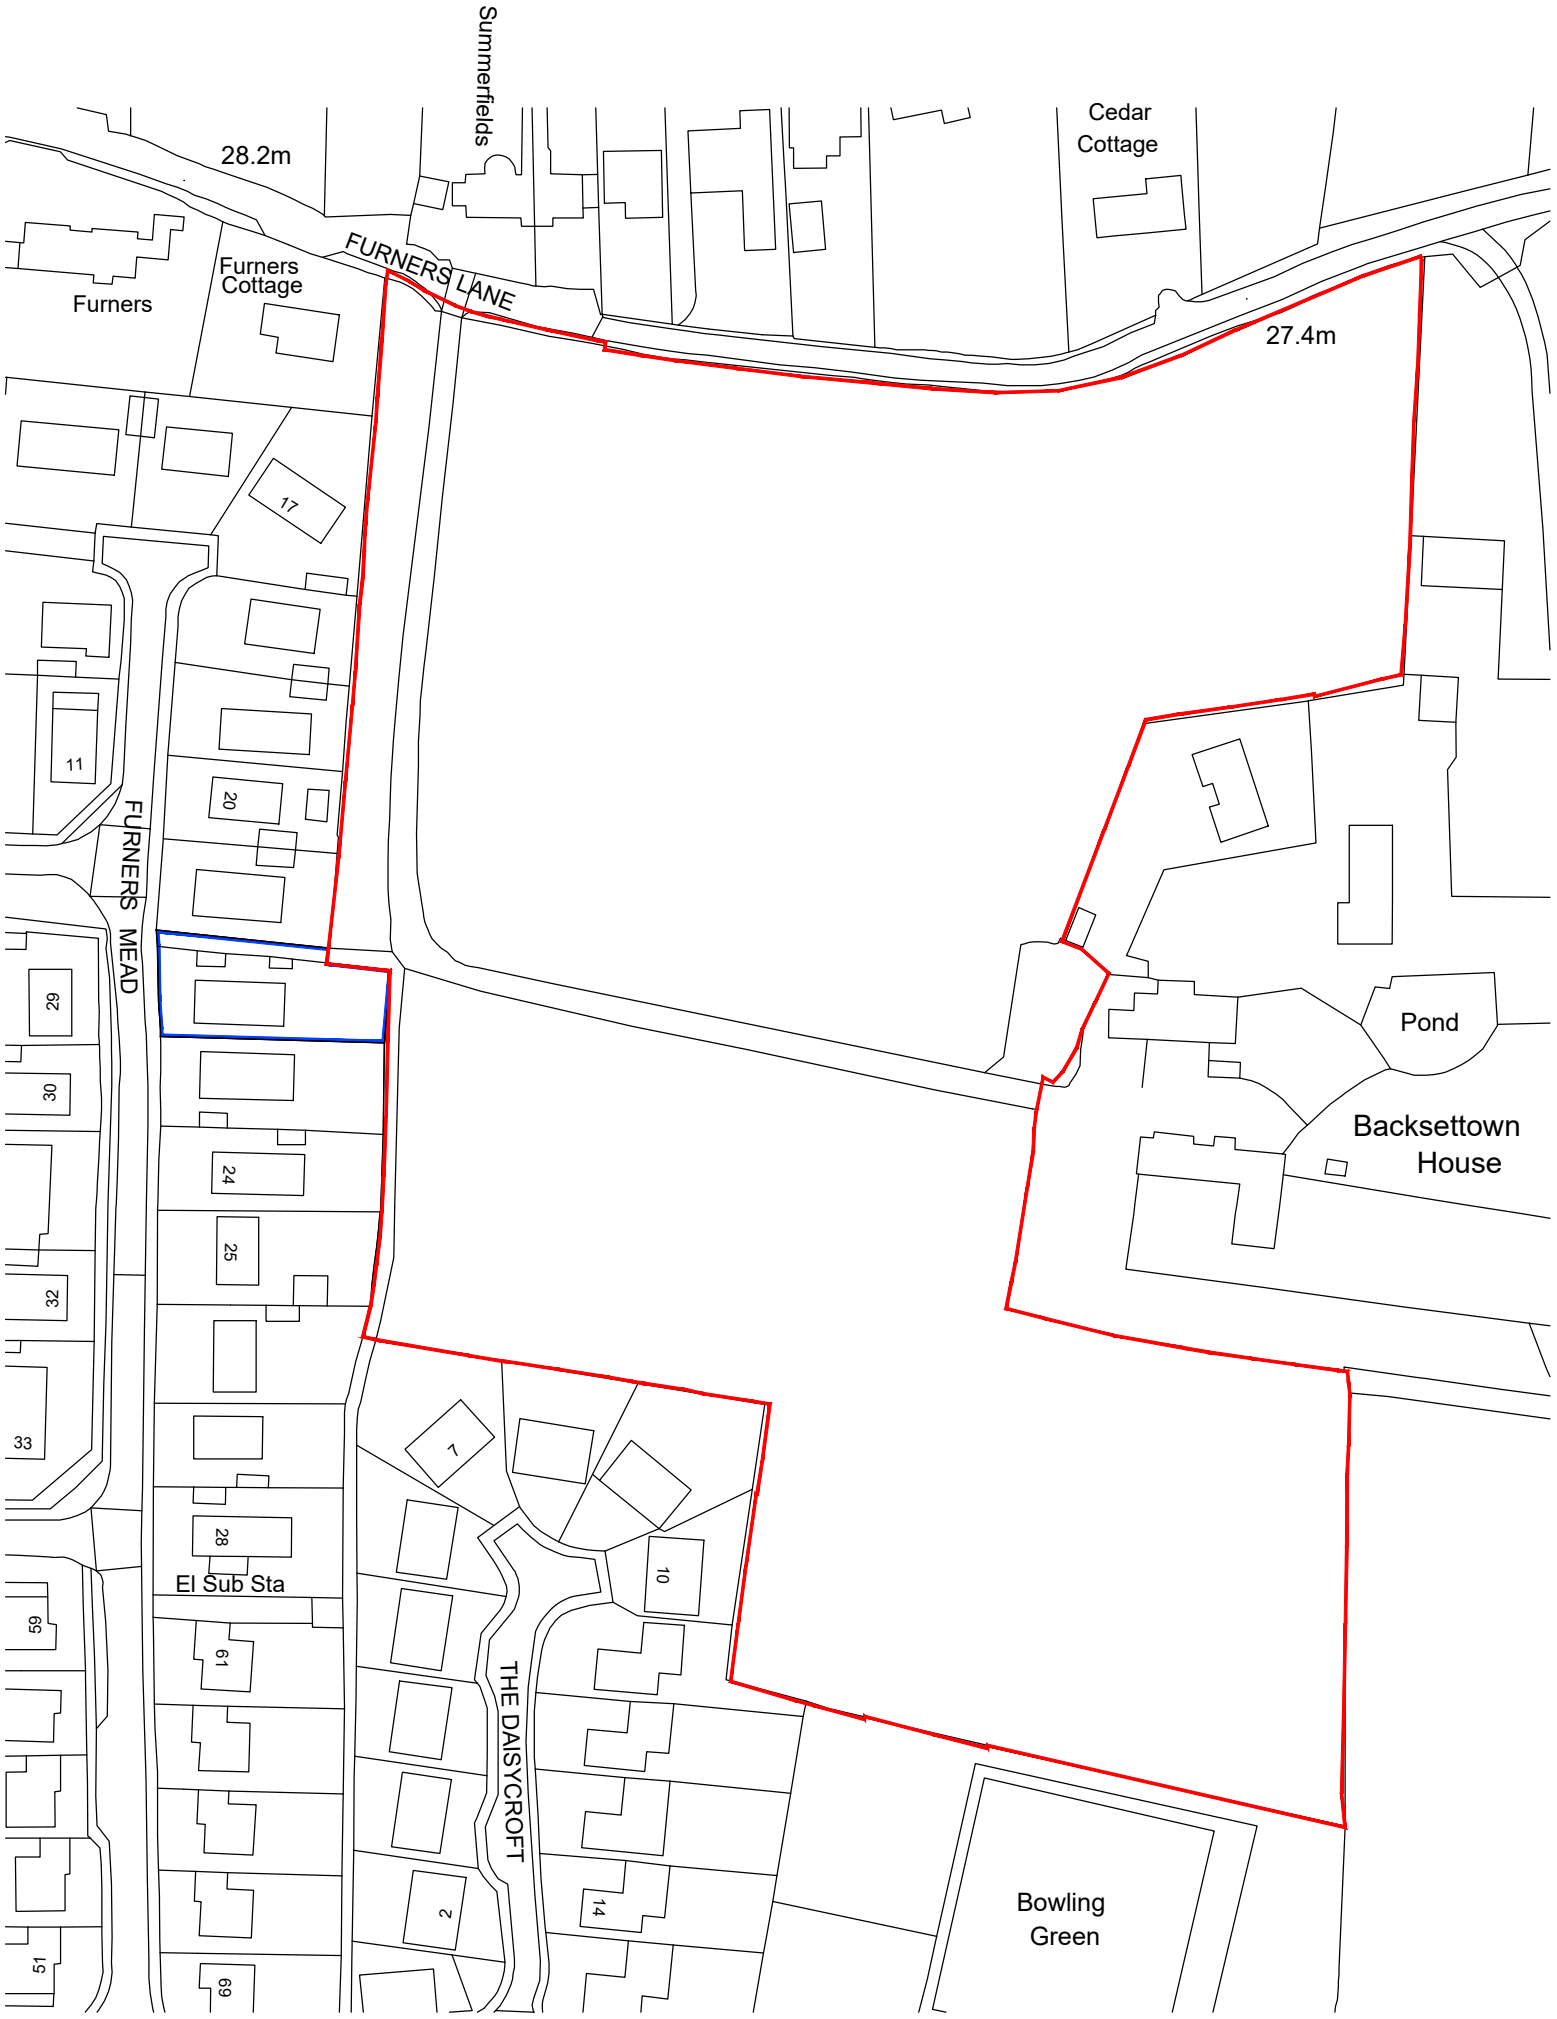

Ordnance Survey, (c) Crown Copyright 2017. All rights reserved. Licence number 100022432

N

LOCATION PLAN

Client's Name: Elivia Homes

Job Title: Land West of Backsettown, Furners Lane, Henfield

Drawing Title: Location Plan

Scale: 1:1250 @ A3 (metres 10 20 30 40 50)

Drawn	Checked	Date
NK	TW	17.09.24

Job No	Drawing No	Rev
7227	PL-01	P2

Status: INFORMATION

Rev	Date	Revision Details	Dr	Ch
P2	18.03.26	Title Plan Underlaid	TW	AK
P1	27.09.24	Planning Submission	NK	TW

76 Great Suffolk Street
London, SE1 0BL
T 0207 928 2773 E london@ecearchitecture.com
64 - 68 Brighton Road, Worthing
West Sussex, BN11 2EN
T 01903 248777 E sussex@ecearchitecture.com
Westworks, Beacon Tower
Colston Street, Bristol, BS1 4XE
T 0117 214 1101 E bristol@ecewestworks.com
ECE Architecture
www.ecearchitecture.com

© ECE Architecture Limited. No dimensions to be scaled from drawing except for the purposes of Planning Applications. The contractor should check all dimensions on site. It is the contractors responsibility to ensure compliance with Building Regulations.