


1 SITE PLAN
1 : 500

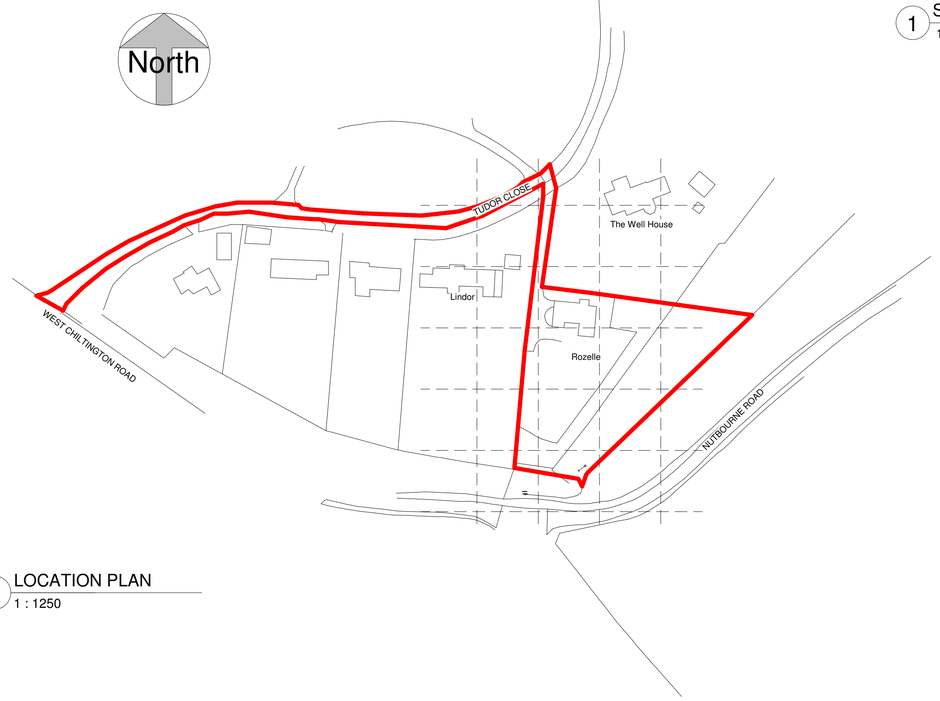

2 LOCATION PLAN
1 : 1250

0m 10m 20m 30m 40m 50m
VISUAL SCALE 1:500 @ A1

0m 25m 50m 75m 100m 125m
VISUAL SCALE 1:1250 @ A1

Rev	Description	Date

KRONA DESIGN
ARCHITECTURAL DESIGN & DRAFTING
4 Union Place | Worthing | BN11 1LG
info@kronadesign.co.uk | kronadesign.co.uk
Tel: 01903 256150 Mob: 07827 994111

PROJECT
Proposed Development

ADDRESS
Rozelle
Tudor Close
Pulborough
West Sussex

TITLE
Site & Location Plan

CLIENT
Mr & Mrs Cowell

DRAWN	STATUS	DATE
JLB		02/12/24

SCALE (@ A1)	PROJECT NUMBER
As indicated	KD.1631

DRAWING NUMBER	REV
A.001	A

© KRONA DESIGN