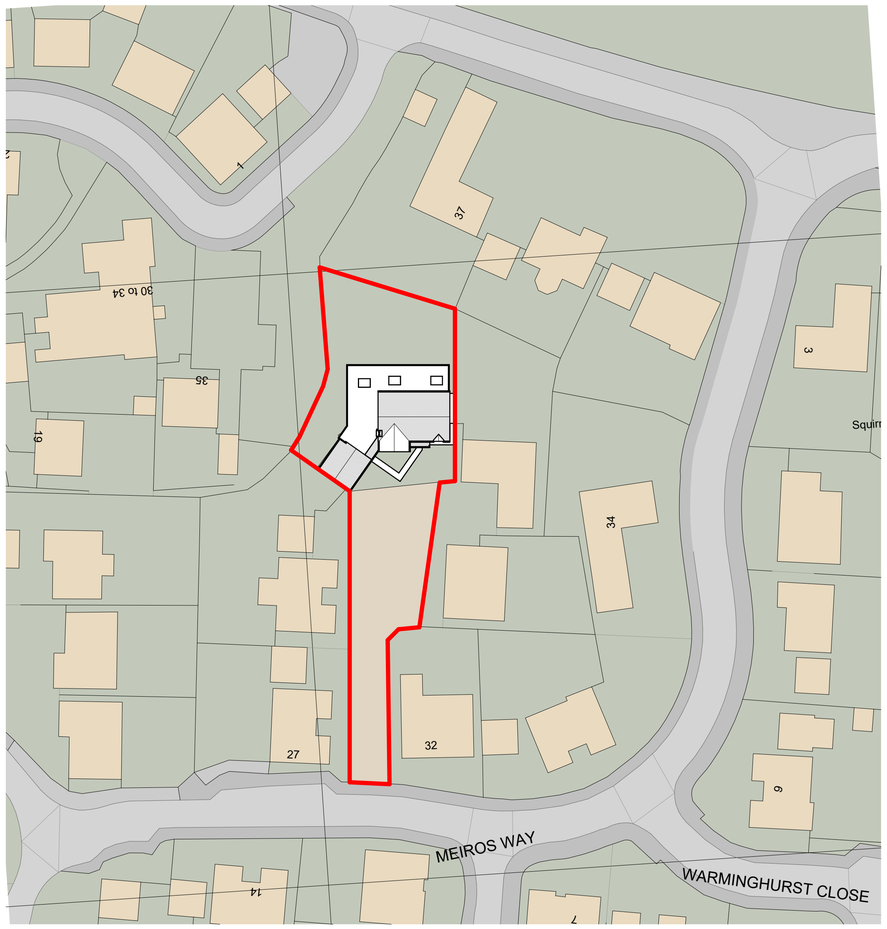

Proposed Site Plan

1 : 500

0m 10m 20m 30m 40m 50m

VISUAL SCALE 1:500 @ A1

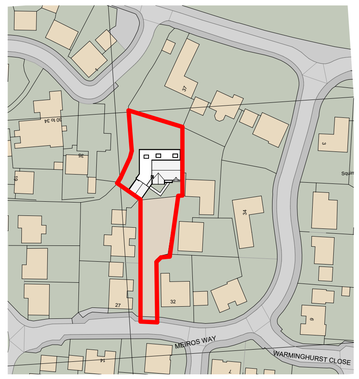

Proposed Location Plan

1 : 1250

0m 25m 50m 75m 100m 125m

VISUAL SCALE 1:1250 @ A1

Notes:

1. THE COPYRIGHT OF THIS DRAWING IS VESTED IN ARCHEVOLVE AND IT MAY NOT BE REPRODUCED IN WHOLE OR PART OR USED FOR THE MANUFACTURE OF ANY ARTICLE WITHOUT THE EXPRESS PERMISSION OF THE COPYRIGHT HOLDERS.

2. WORK TO FIGURED DIMENSIONS ONLY.

3. THIS DRAWING IS TO BE READ IN CONJUNCTION WITH ALL RELEVANT ARCHITECT'S, SERVICE ENGINEER'S AND ARCHEVOLVE AND SPECIFICATIONS.

Rev_B	Amendments to the front elevation of the extension to have a pitch roof	AP	26/04/24
Rev_A	Amended the Red line to include the Unadopted Road	AP	13/04/24

Revision Number	Revision Description	Issued by	Revision Date

DATE: 11/02/24

STATUS: PLANNING ISSUE

SHEET SIZE: A1

SCALE: As indicated

DRAWN: AP

CHECKED:

CLIENT:

Mr A Archer
29 Meiros Way
Ashington
Pulborough
RH20 3QB

SITE ADDRESS:

REVISION: Rev_B

DRAWING: Single Storey Rear and Side Extension

TITLE: Proposed Site & Location Plan

DRAWING NO: ACR/022/24/10

PROJECT NO: Meiros Way

ARCHEVOLVE
// design @archevolve.co.uk
// www. archevolve.co.uk
// 07830 325566
CIAT CHARTERED PRACTICE