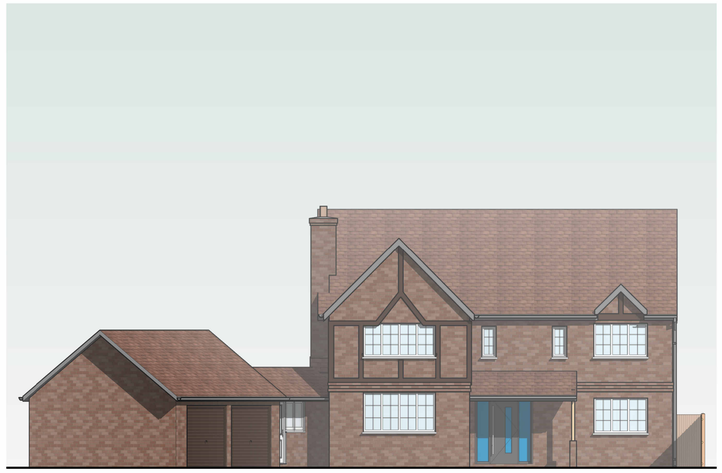

Proposed South Front Elevation

1 : 100



Proposed East Side Elevation

1 : 100



Proposed West Side Elevation

1 : 100



Proposed North Rear Elevation

1 : 100

0m 1m 2m 3m 4m 5m

VISUAL SCALE 1:50 @ A1

Notes:

1. THE COPYRIGHT OF THIS DRAWING IS VESTED IN ARCHEVOLVE AND IT MAY NOT BE REPRODUCED IN WHOLE OR PART OR USED FOR THE MANUFACTURE OF ANY ARTICLE WITHOUT THE EXPRESS PERMISSION OF THE COPYRIGHT HOLDERS.

2. WORK TO FIGURED DIMENSIONS ONLY.

3. THIS DRAWING IS TO BE READ IN CONJUNCTION WITH ALL RELEVANT ARCHITECT'S, SERVICE ENGINEER'S AND ARCHEVOLVE AND SPECIFICATIONS.

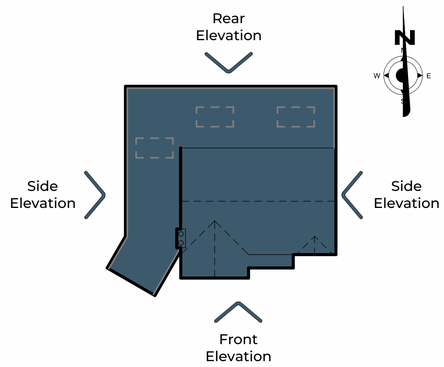

Rev_B	Amendments to the front elevation of the extension to have a pitch roof	AP	26/04/24

Revision Number	Revision Description	Issued by	Revision Date

DATE: 11/02/24

STATUS: PLANNING ISSUE

SHEET SIZE: A1

SCALE: As indicated

DRAWN: AP

CHECKED:

CLIENT:

Mr A Archer

SITE ADDRESS:

29 Meiros Way
Ashington
Pulborough
RH20 3QB

REVISION: Rev_B

DRAWING NO: ACR/022/24/08

PROJECT NO: Meiros Way

DRAWING: Single Storey Rear and Side Extension

TITLE: Proposed Elevations

ARCHEVOLVE
// design @archevolve.co.uk
// www. archevolve.co.uk
// 07830 325566
CIAT CHARTERED PRACTICE