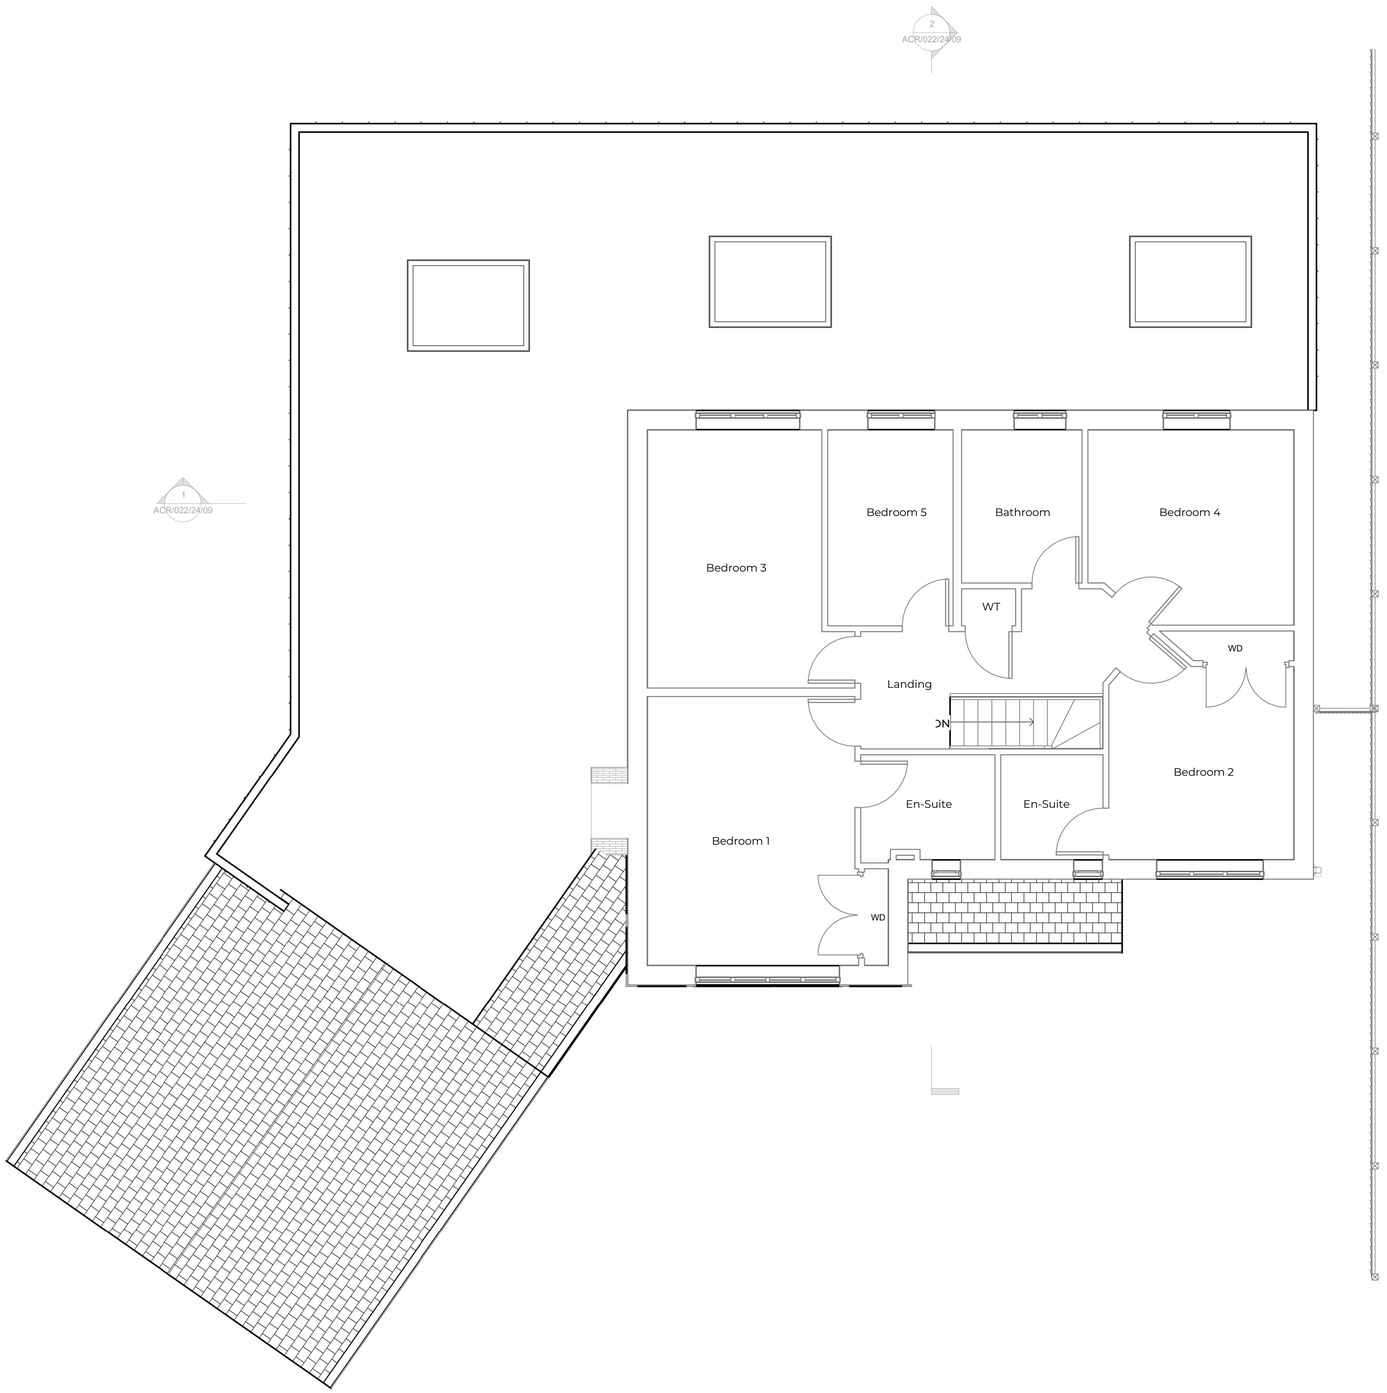


## Proposed First Floor Plan

1 : 50

0m 1m 2m 3m 4m 5m

VISUAL SCALE 1:50 @ A1

## Notes:

1. THE COPYRIGHT OF THIS DRAWING IS VESTED IN ARCHEVOLVE AND IT MAY NOT BE REPRODUCED IN WHOLE OR PART OR USED FOR THE MANUFACTURE OF ANY ARTICLE WITHOUT THE EXPRESS PERMISSION OF THE COPYRIGHT HOLDERS.

2. WORK TO FIGURED DIMENSIONS ONLY.

3. THIS DRAWING IS TO BE READ IN CONJUNCTION WITH ALL RELEVANT ARCHITECT'S, SERVICE ENGINEER'S AND ARCHEVOLVE AND SPECIFICATIONS.

| Rev_B | Amendments to the front elevation of the extension to have a pitch roof | AP | 26/04/24 |
|---|---|---|---|

| Revision Number | Revision Description | Issued by | Revision Date |
|---|---|---|---|

| DATE: | STATUS: | SHEET SIZE: |
|---|---|---|
| 11/02/24 | PLANNING ISSUE | A1 |

| SCALE: | DRAWN: | CHECKED: |
|---|---|---|
| 1 : 50 | AP | |

CLIENT:

Mr A Archer
29 Meiros Way
Ashington
Pulborough
RH20 3QB

SITE ADDRESS:

DRAWING: Single Storey Rear and Side Extension

TITLE: Proposed First Floor Plan

PROJECT NO: Meiros Way

DRAWING NO: ACR/022/24/07

REVISION: Rev_B


ARCHEVOLVE
// design @archevolve.co.uk
// www. archevolve.co.uk
// 07830 325566
CIAT CHARTERED PRACTICE