
Structure


Scale 1:50

Foundation design, assumed the underlying soil to be medium shrinkage clay.

Foundations

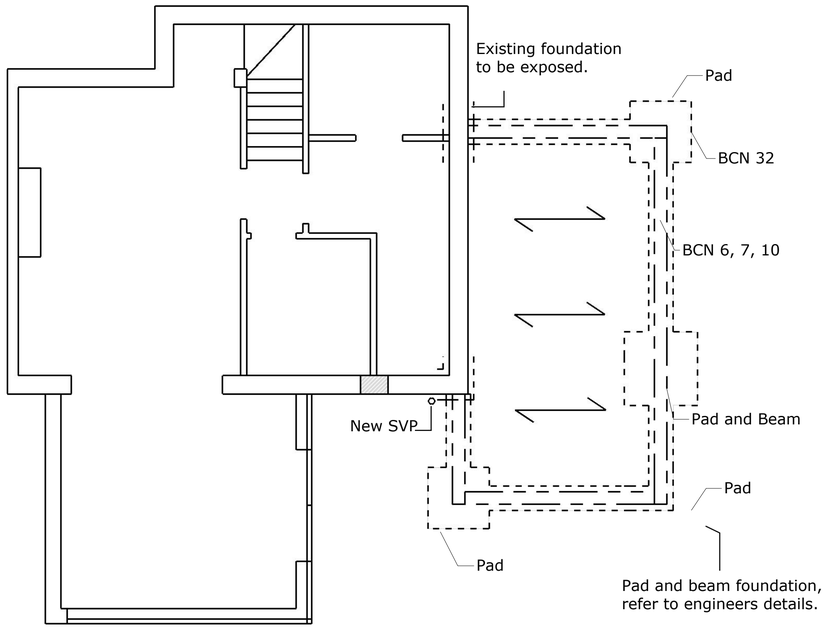

Ground floor structure above

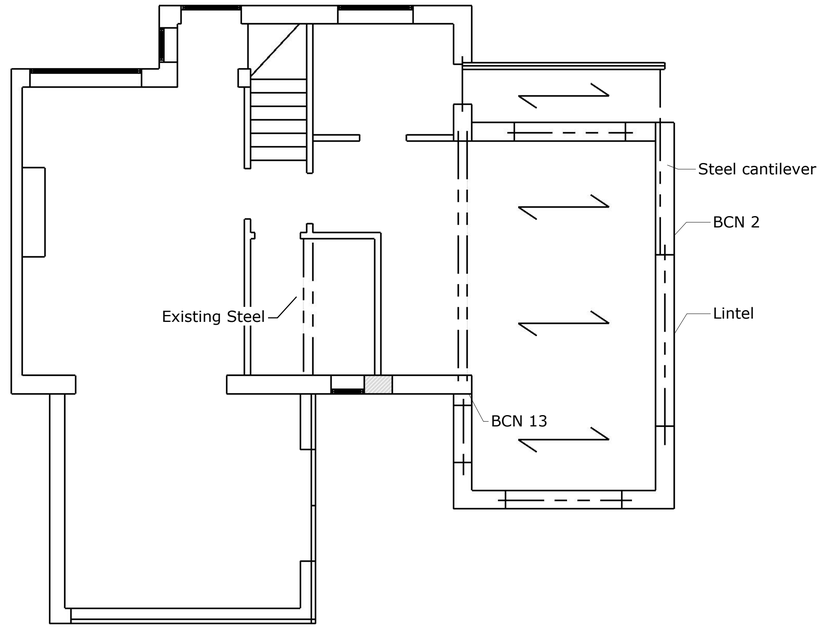

Key:

- Proposed joist/ rafter span
- Existing joist/ rafter span
- Steel/lintel
- Foundation
- Existing opening to be blocked up

Scale Bar 1:50


0.25 0.50 1.00 2.00 3.00 4.00 5.00

5.00 m


NOTE: THIS DRAWINGS TO BE READ IN CONJUCTION WITH THE STRUCTRAL ENGINEERS DRAWINGS AND CALCULATIONS AND WITH SPECIALISTS MANUFACTURES DETAILS .

ALL TIMBERS, STEELS SIZES ETC ARE INDICATIVE ONLY. ALL ROOF AND STEEL DESIGN TO BE BY STRUCTURAL ENGINEER.

First floor structure above

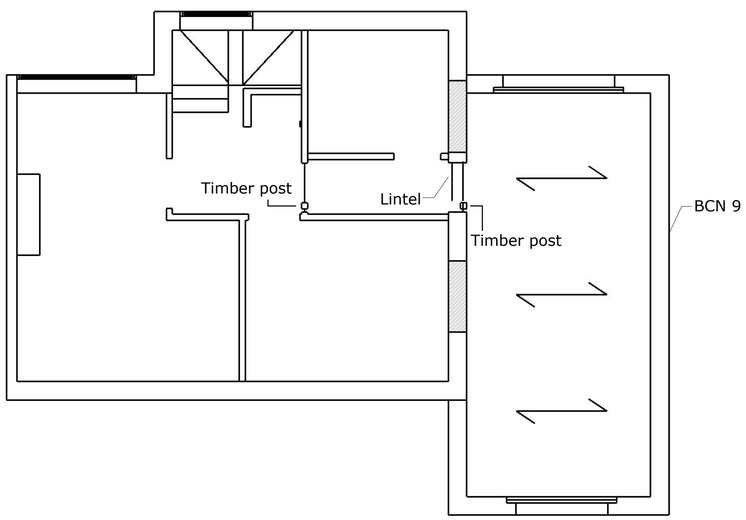

Roof structure

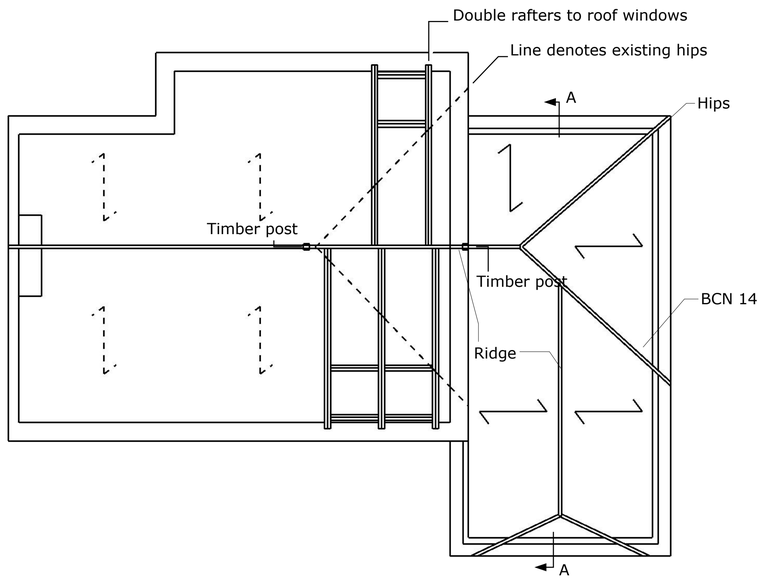

READ IN CONJUNCTION WITH ALL OTHER PROJECT DOCUMENTS-REFER ALL DESCREPENCES AND ERRORS TO THE ARCHITECT/AUTHER.SCALING THIS DRAWING IS PERMITTED EXCEPT FOR CONSTRUCTION PURPOSES-WORK ONLY TO FIGERED DIMENSIONS DURING CONSTRUCTION.NOT AUTHORISED FOR CONSTRUCTION UNLESS SPECIFICALLY STATED.ALL COPYRIGHTS IN THIS DRAWING AND DESIGNS SHOWN THEREIN IS RETAINED-DO NOT REPRODICE WITHOUT CONSENT.

Liston House Faygate Lane, Faygate
Horsham RH124SJ
01293 851913 01403 243410
e:info@abmbuilding.co.uk

ABM BUILD Unlocking Potential

PROJECT TITLE: Side elevation two storey extension

PAGE DESCRIPTION: Floor Plans and Elevations

PAGE STAGE: Building Regulations

CLIENT: Mr and Mrs Doggett

ADDRESS: 81 Oakhill Road Horsham RH12 5HL

DATE: 11/01/2024

DRAWN BY CRG

Scale= As shown A1