
Elevations

Scale 1:100


Existing

Proposed

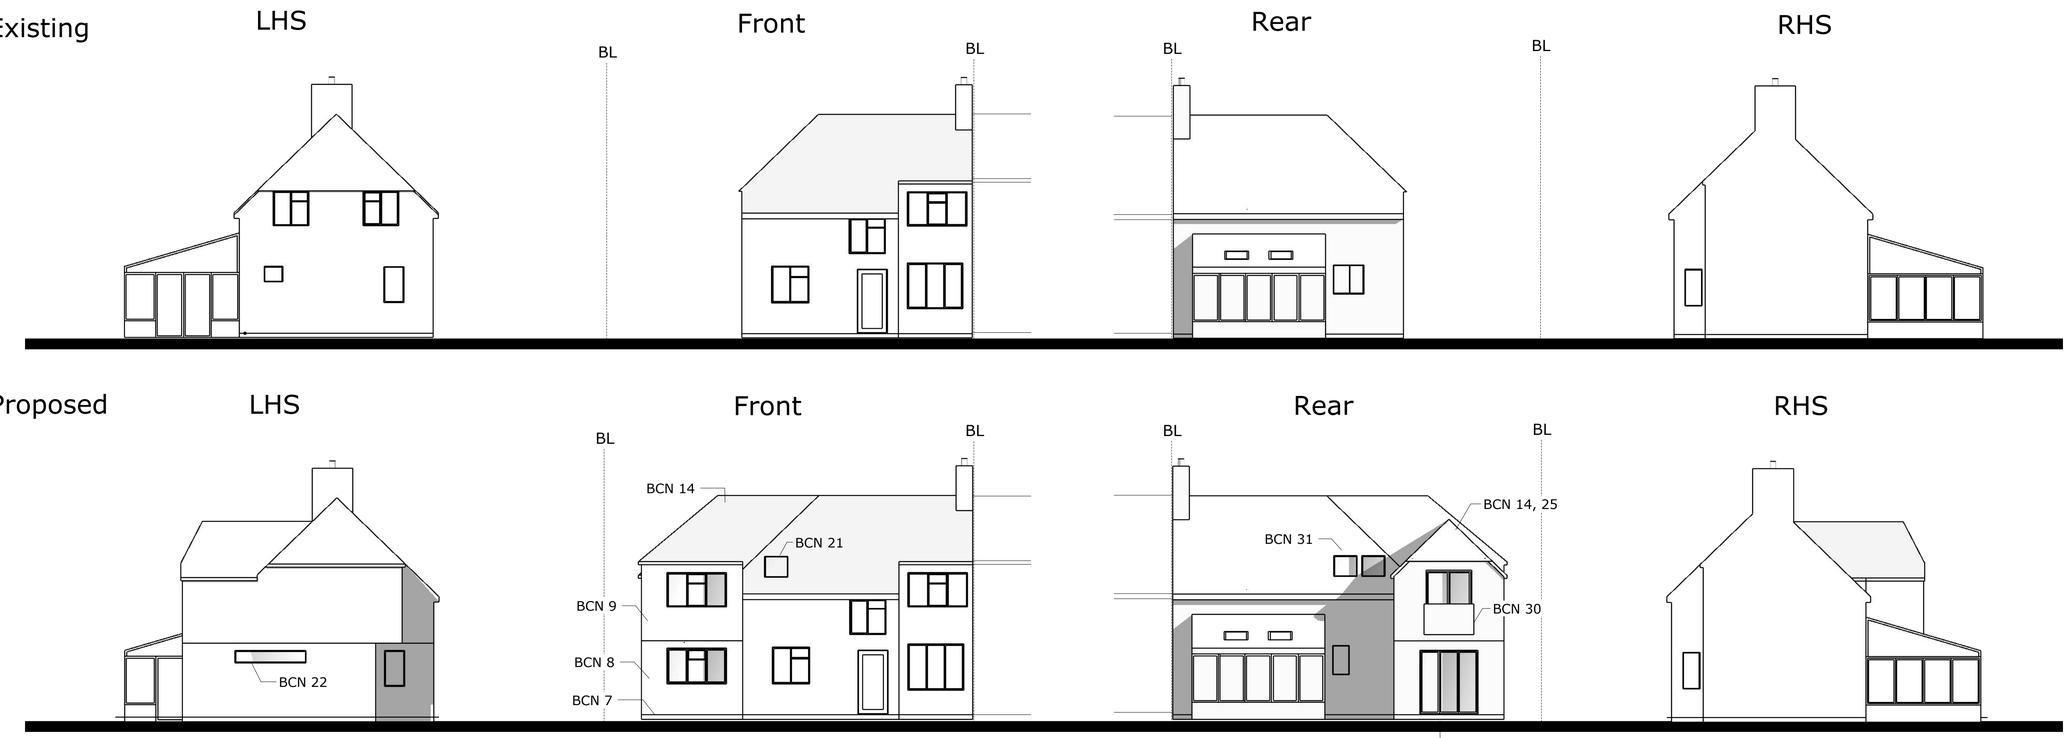

Roof Plans

Scale 1:100

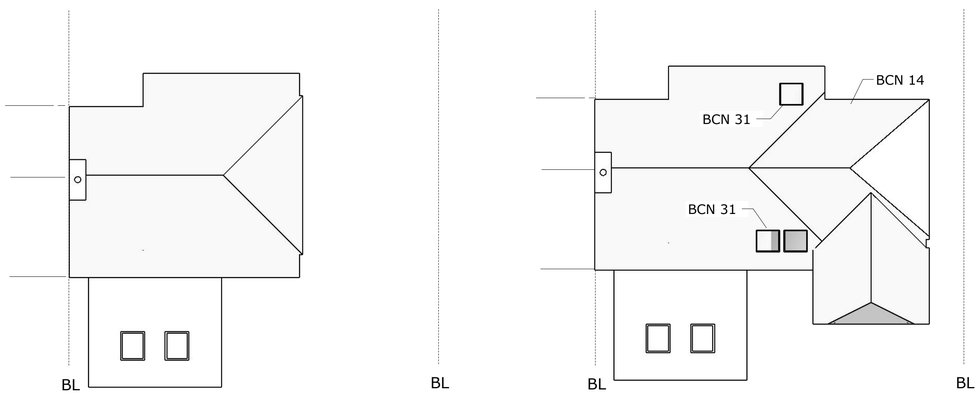

Perspective

Do not scale



NOTE: THIS DRAWINGS TO BE READ IN CONJUCTION WITH THE STRUCTRAL ENGINEERS DRAWINGS AND CALCULATIONS AND WITH SPECIALISTS MANUFACTURES DETAILS .

ALL TIMBERS, STEELS SIZES ETC ARE INDICATIVE ONLY. ALL ROOF AND STEEL DESIGN TO BE BY STRUCTURAL ENGINEER.

Scale Bar 1:100

5.00 m

BL - Boundary line

READ IN CONJUNCTION WITH ALL OTHER PROJECT DOCUMENTS-REFER ALL DESCREPENCES AND ERRORS TO THE ARCHITECT/AUTHER.SCALING THIS DRAWING IS PERMITTED EXCEPT FOR CONSTRUCTION PURPOSES-WORK ONLY TO FIGERED DIMENSIONS DURING CONSTRUCTION.NOT AUTHORISED FOR CONSTRUCTION UNLESS SPECIFICALLY STATED.ALL COPYRIGHTS IN THIS DRAWING AND DESIGNS SHOWN THEREIN IS RETAINED-DO NOT REPRODICE WITHOUT CONSENT.

Liston House Faygate Lane, Faygate
Horsham RH124SJ
01293 851913 01403 243410
e:info@abmbuilding.co.uk

ABM BUILD Unlocking Potential

PROJECT TITLE: Side elevation two storey extension

PAGE DESCRIPTION: Floor Plans and Elevations

PAGE STAGE: Building Regulations

CLIENT: Mr and Mrs Doggett

ADDRESS: 81 Oakhill Road Horsham RH12 5HL

DATE: 11/01/2024

DRAWN BY CRG

Scale= As shown A1