


VISION SAUNAS - ASHINGTON WELLNESS RETREAT

PROPOSED SITE LAYOUT - SCALE 1:100 @ A3

All dimensions in metres. Do not scale from drawing. Based on dimensions supplied by client.

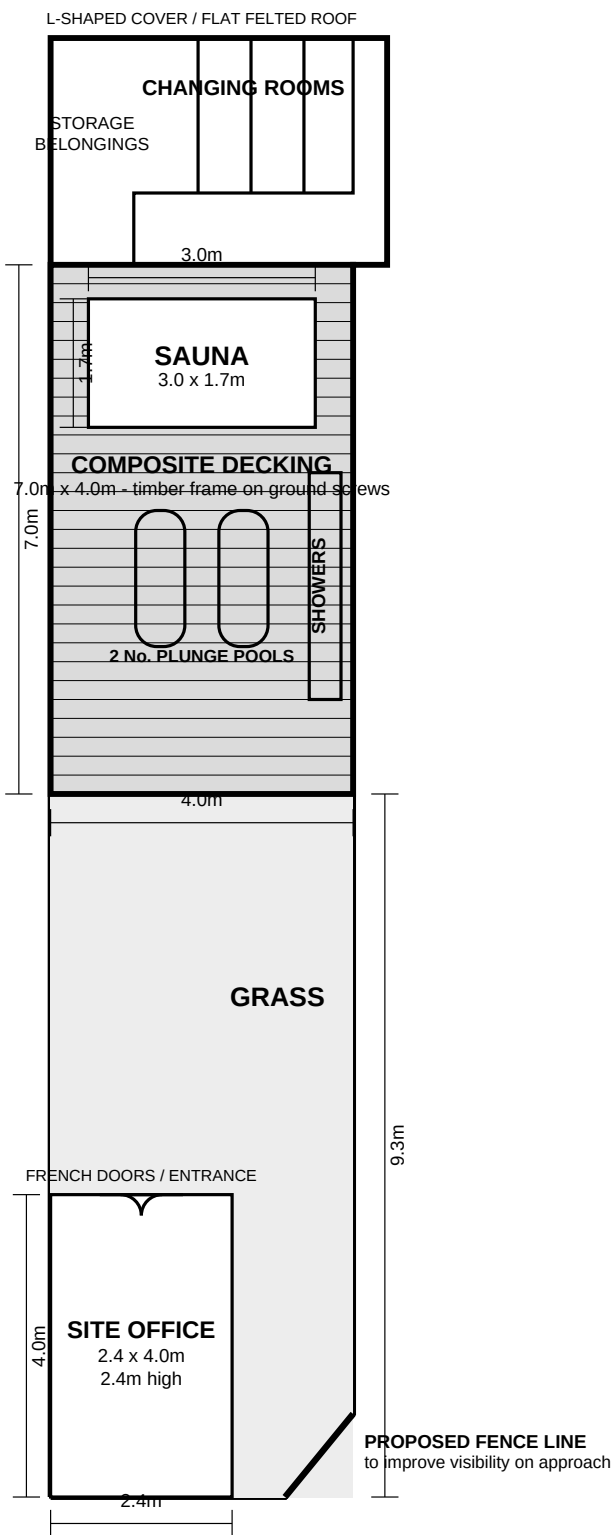

SCALE 1:100 @ A3



PROJECT Vision Saunas - Ashington Wellness Retreat	
DRAWING Proposed Site Layout Scale: 1:100 @ A3 Drawing: PL-01 Rev: A Status: Planning	