
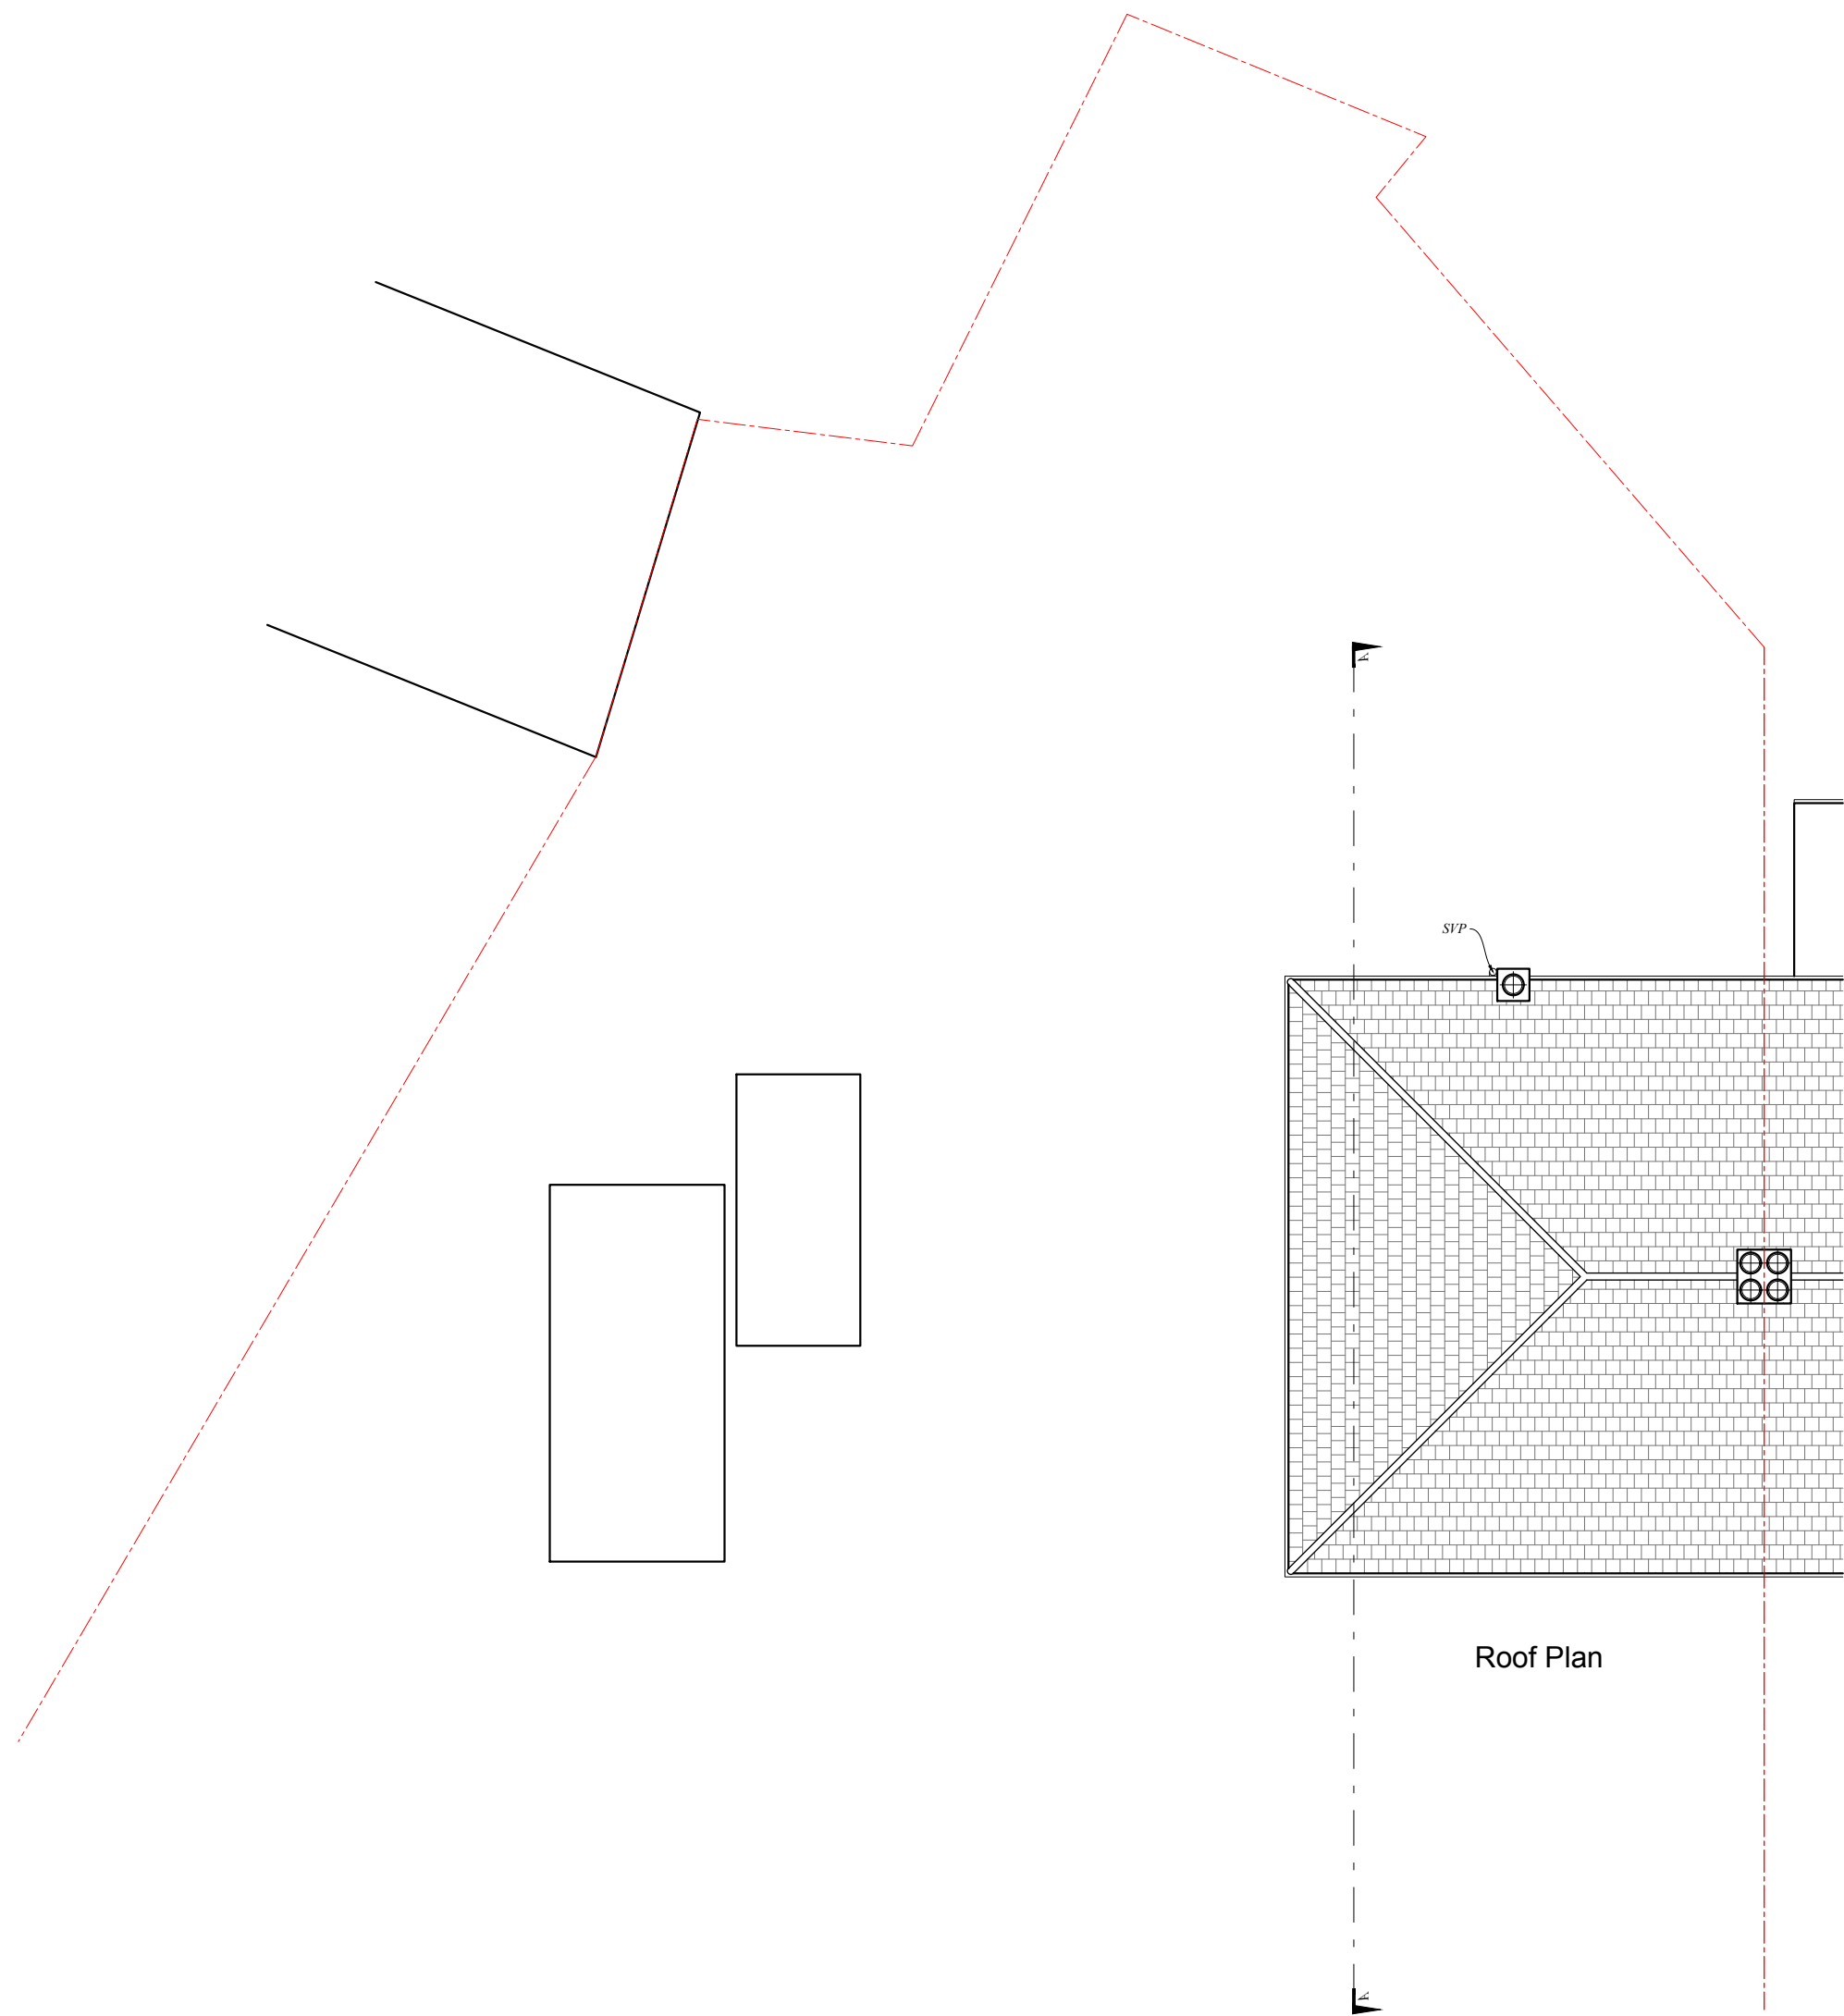


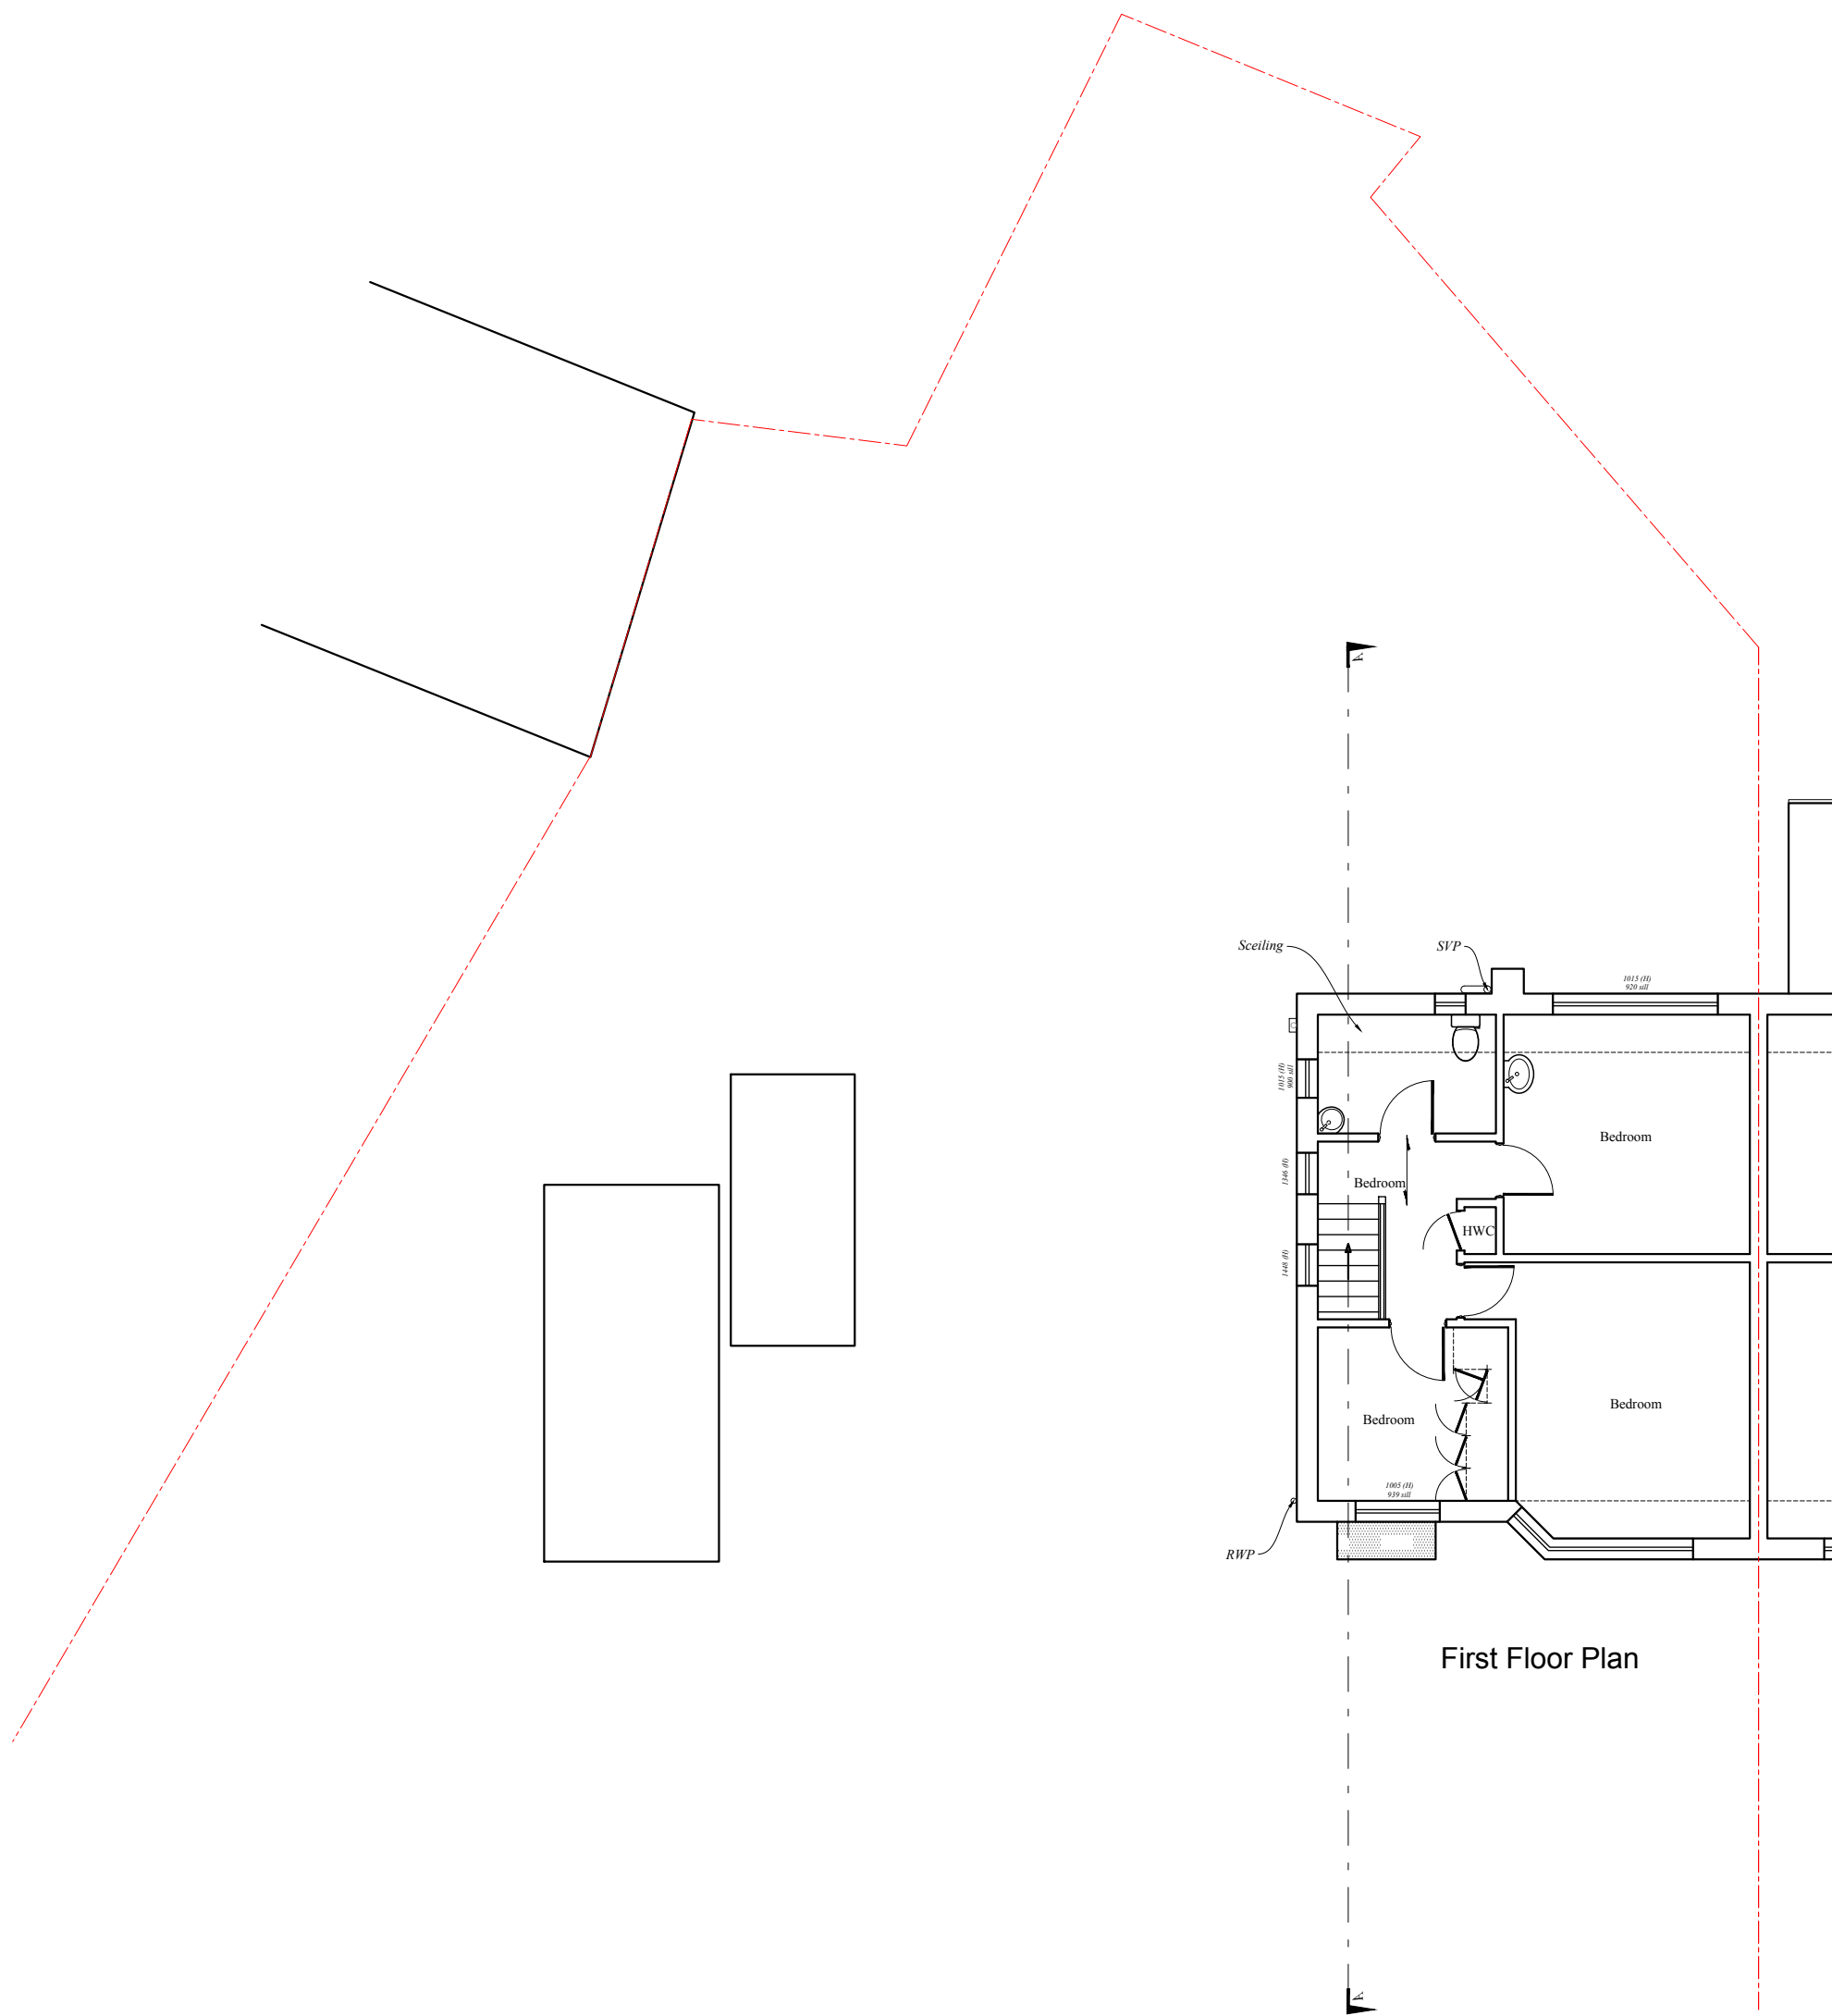

rev	date	description	
PRELIMINARY NOT FOR CONSTRUCTION RB Design Corner Cottage, The Limes, Felbridge, East Grinstead, RH19 2QY Tel: 01342 523 766 Mob 07988 998 928 e-mail: info@rossbouditchdesign.co.uk			
drawing WORKS		date 03.03.25	job no
35 Churchill Avenue, HORSHAM, RH12 2JP		scale of 1:100	drawing no PLN 02
client Mr Richard Pitman		PLANS EXISTING	