
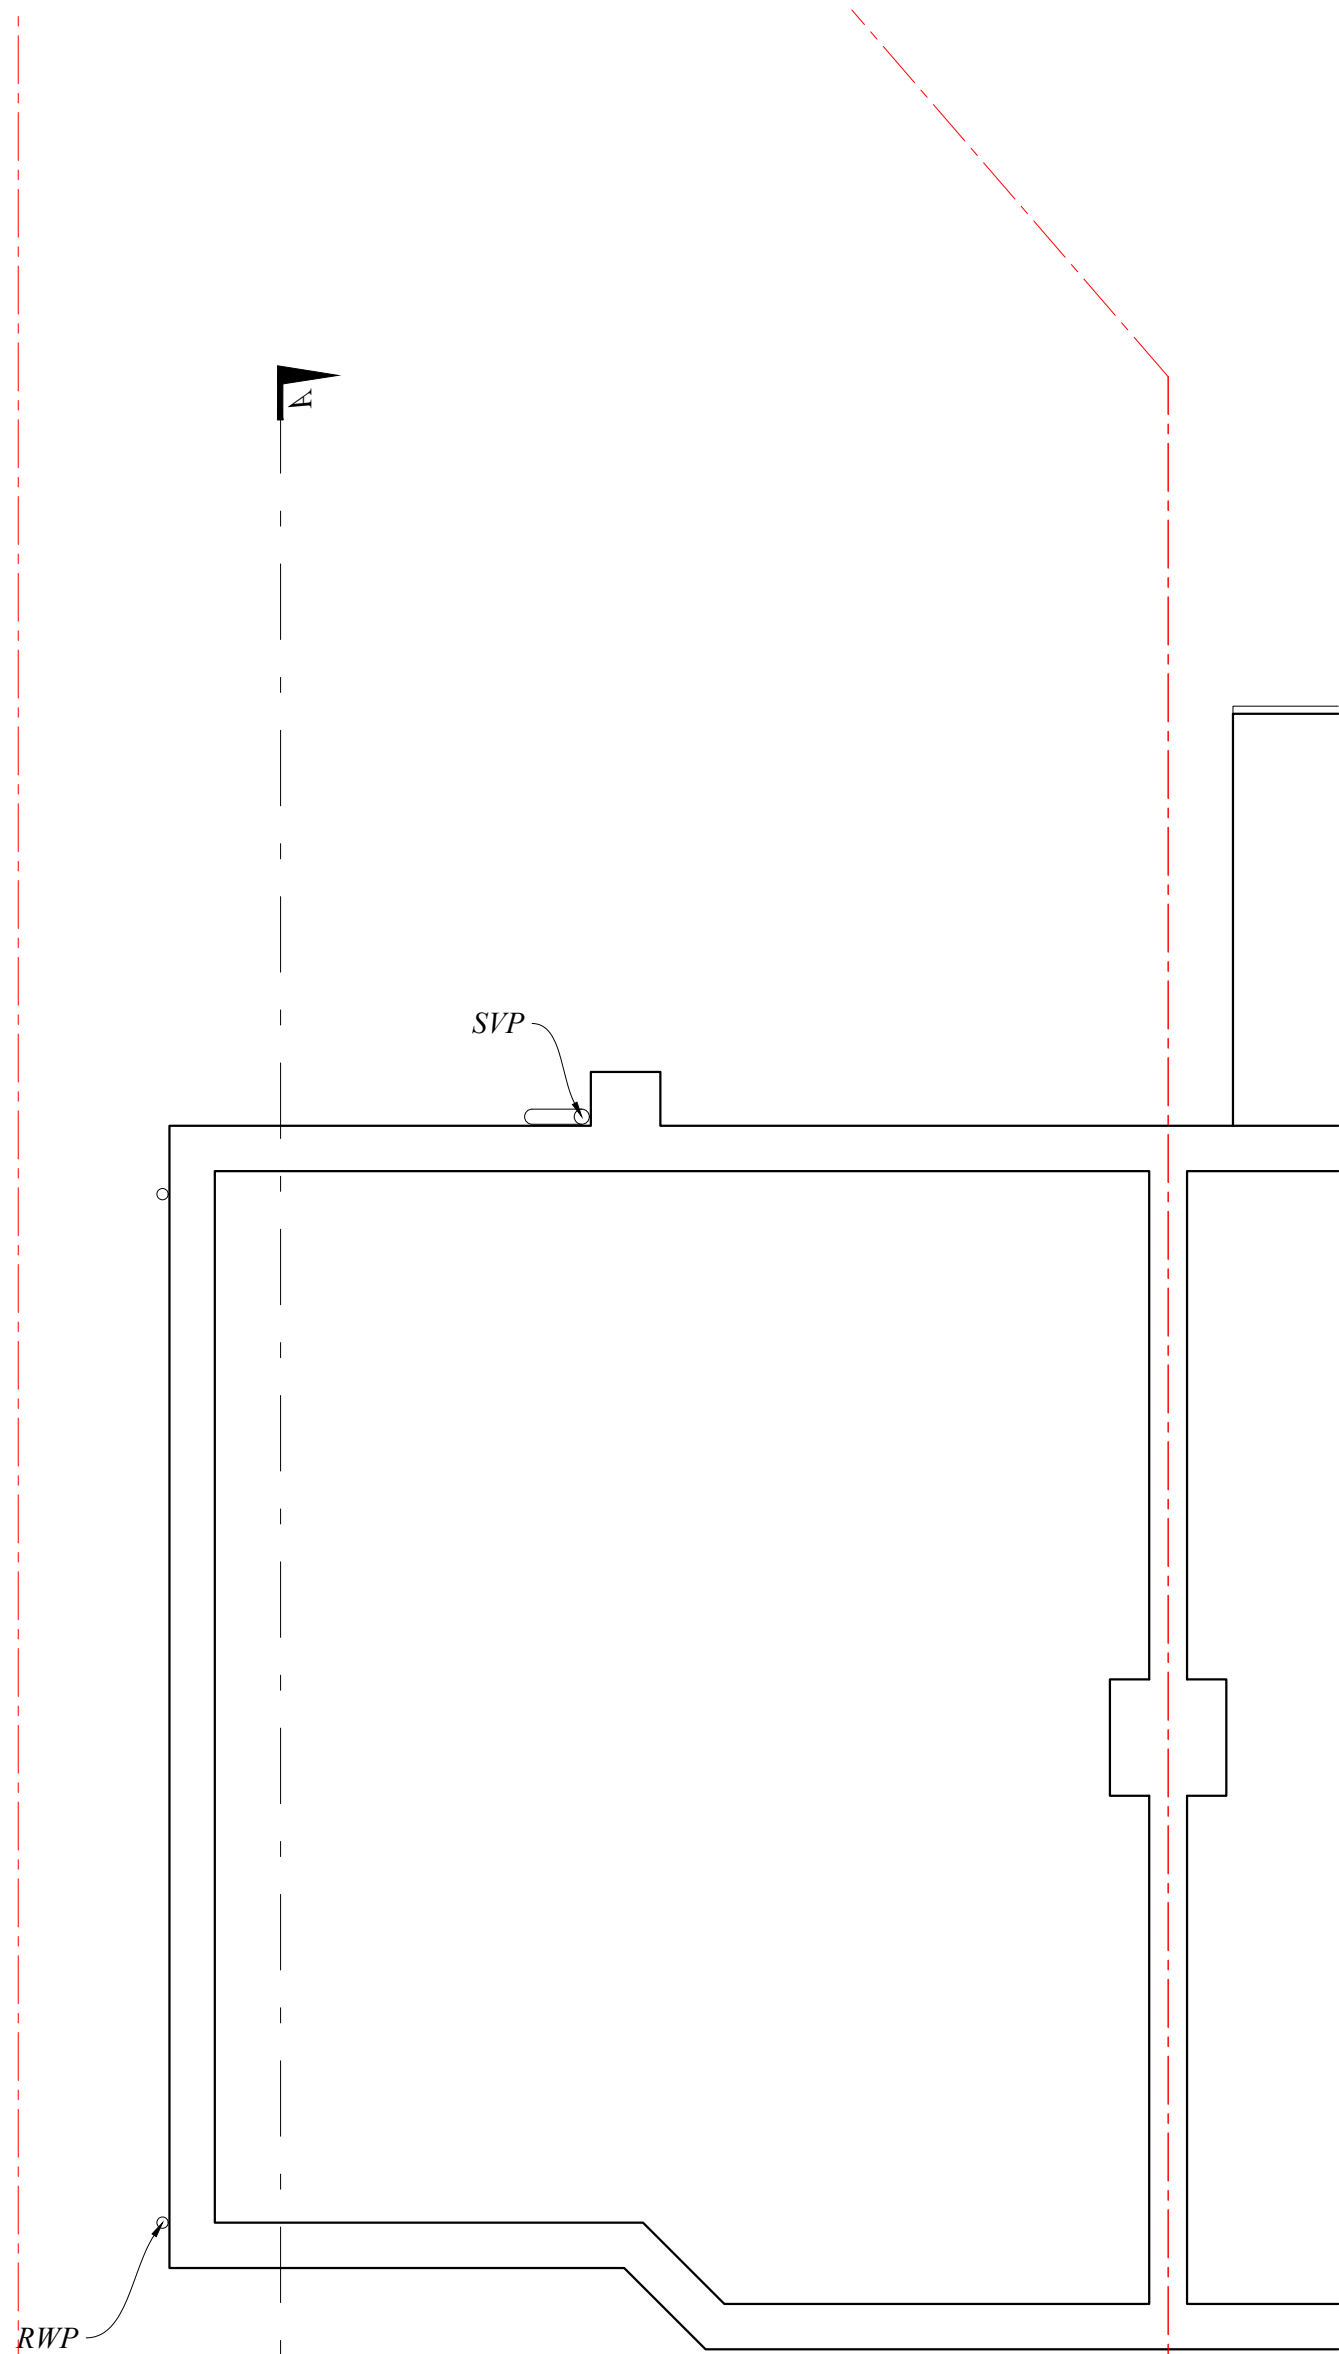
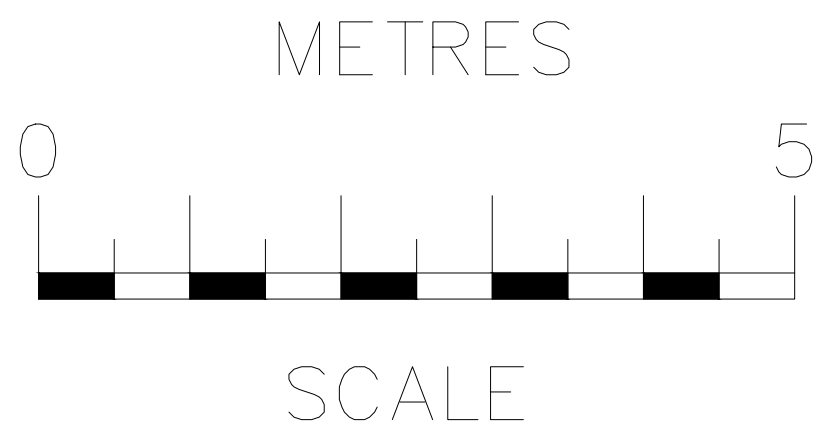


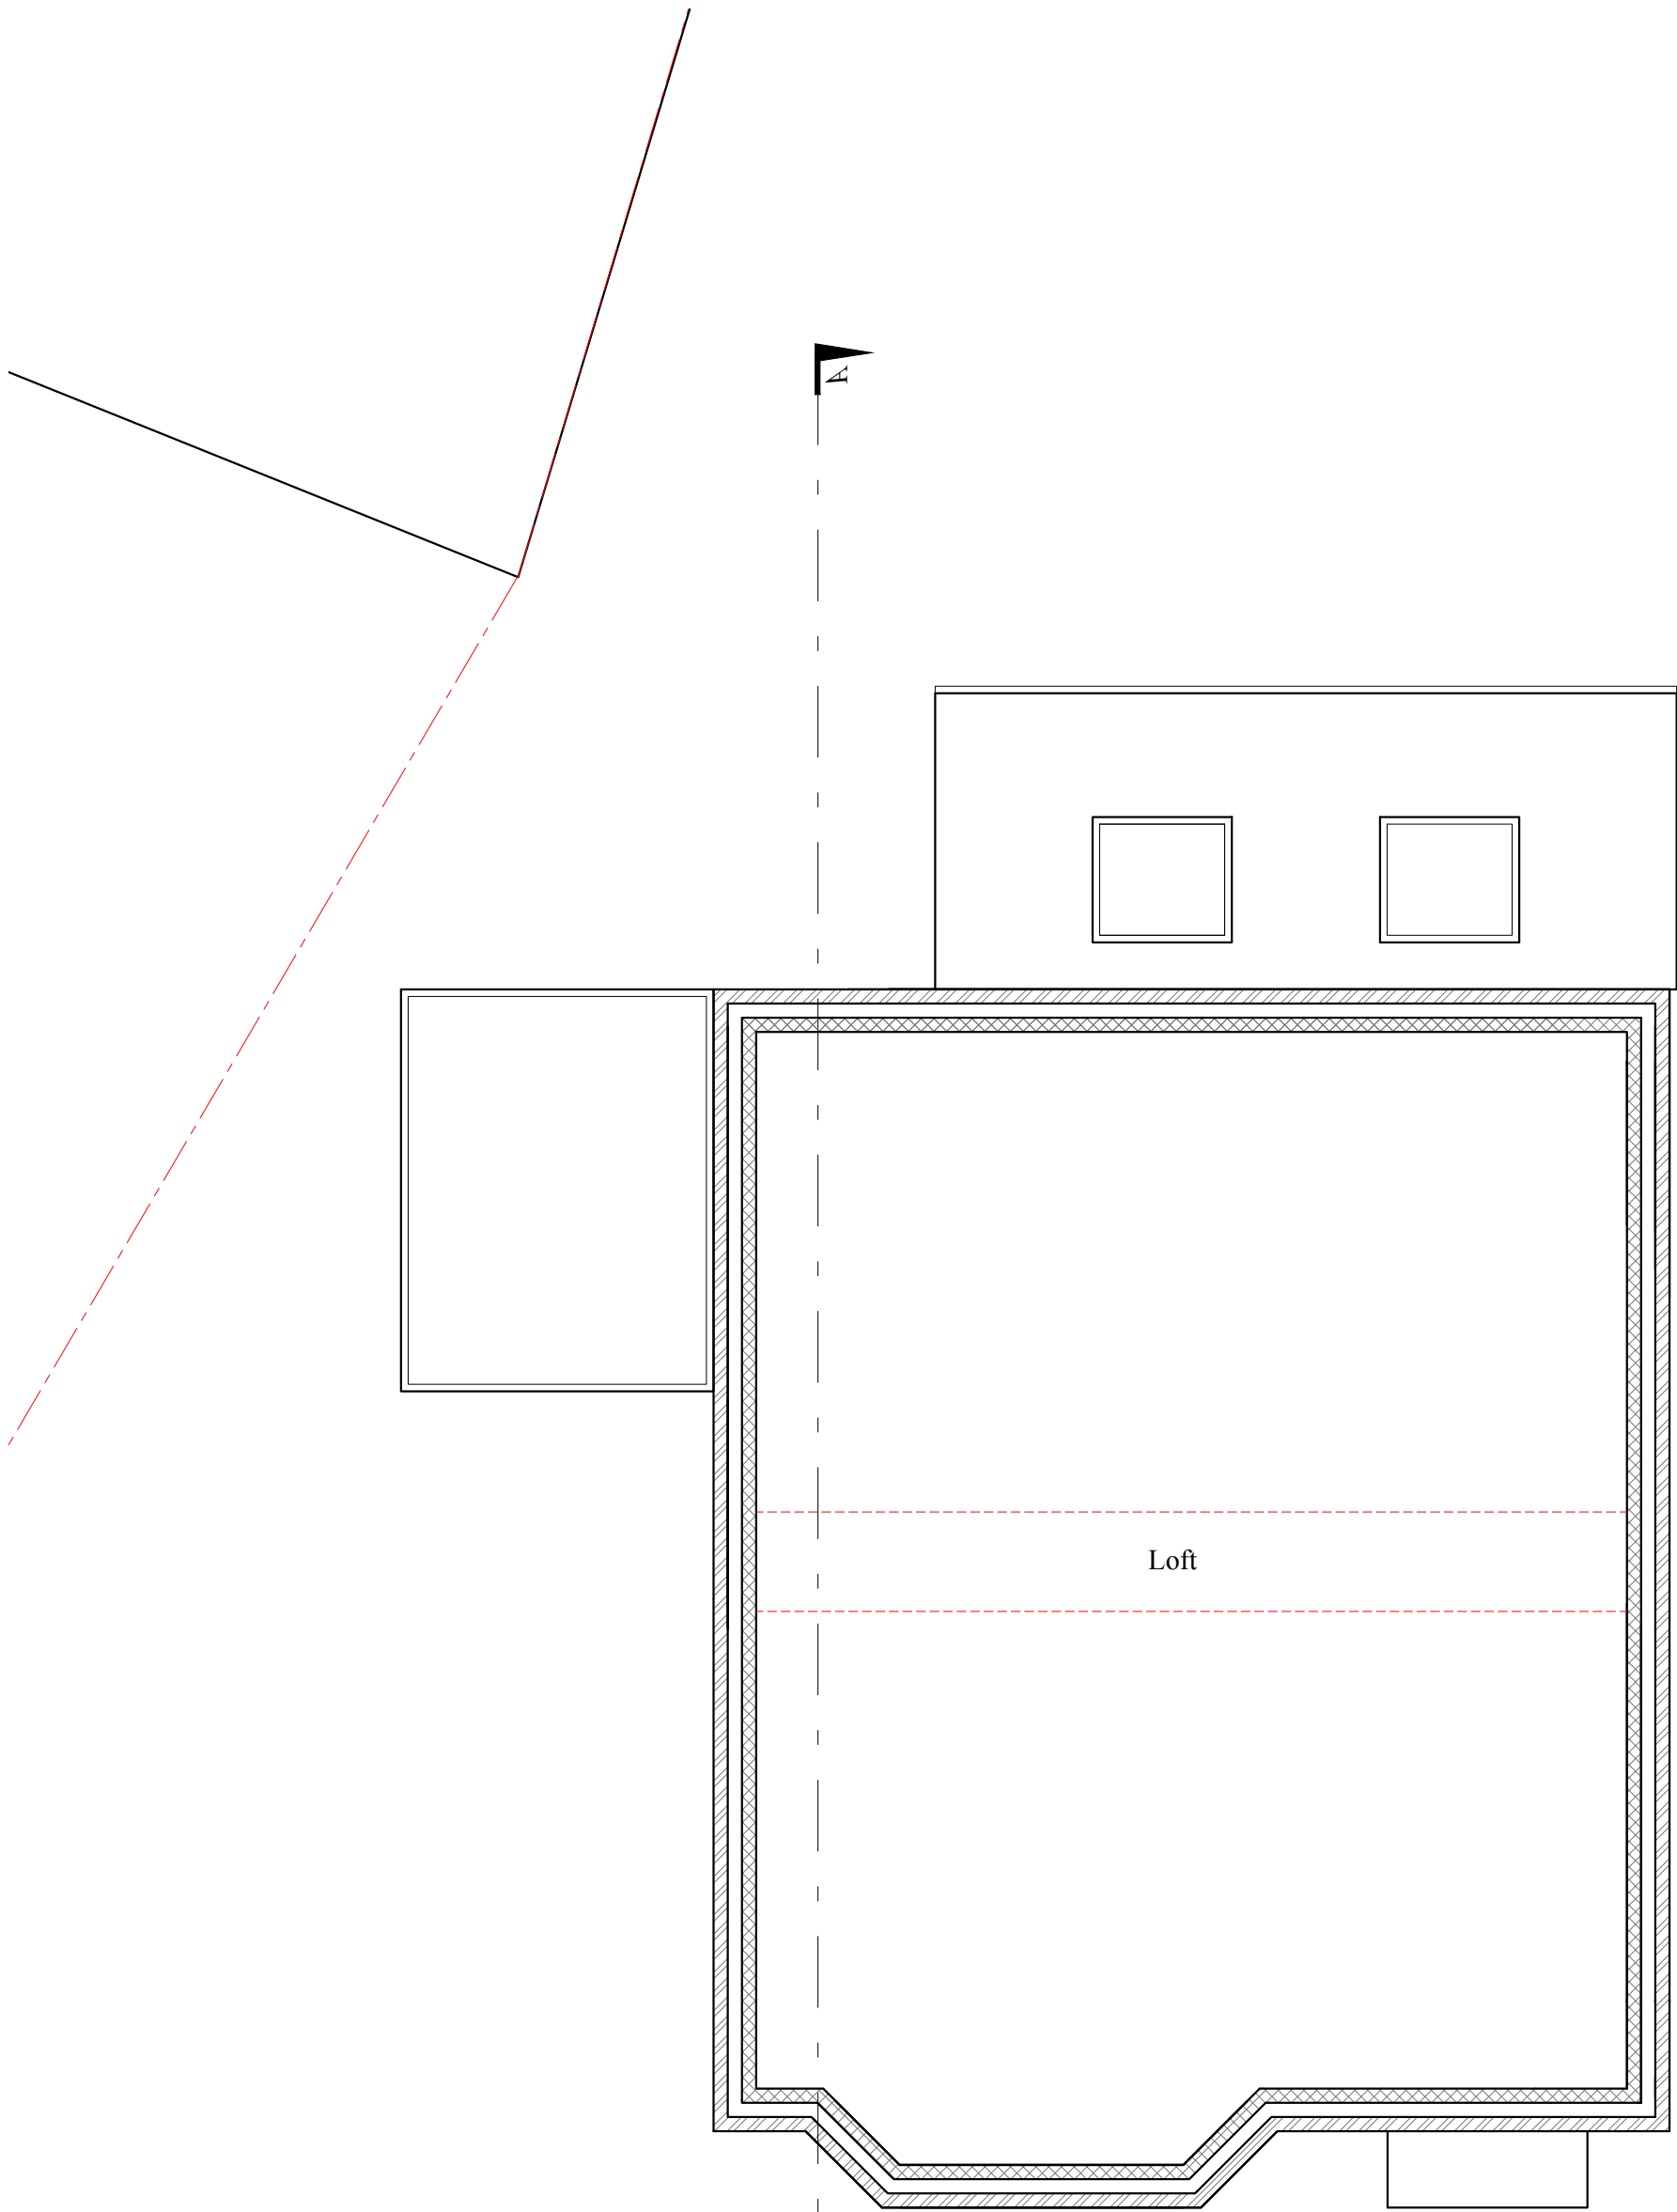

Loft notes:
* 35° Pitch

Loft Plan

rev	date	description		
PRELIMINARY NOT FOR CONSTRUCTION RB Design Corner Cottage, The Limes, Felbridge, East Grinstead, RH19 2QY Tel: 01342 523 766 Mob 07988 998 928 e-mail: info@rossbouditchdesign.co.uk				
drawing		date	job no	
35 Churchill Avenue, HORSHAM, RH12 2JP		03.03.25		
client		scale	drawn by	
Mr Richard Pitman		1:50	PLN	08
		PLANS PROPOSED		