






Front Elevation

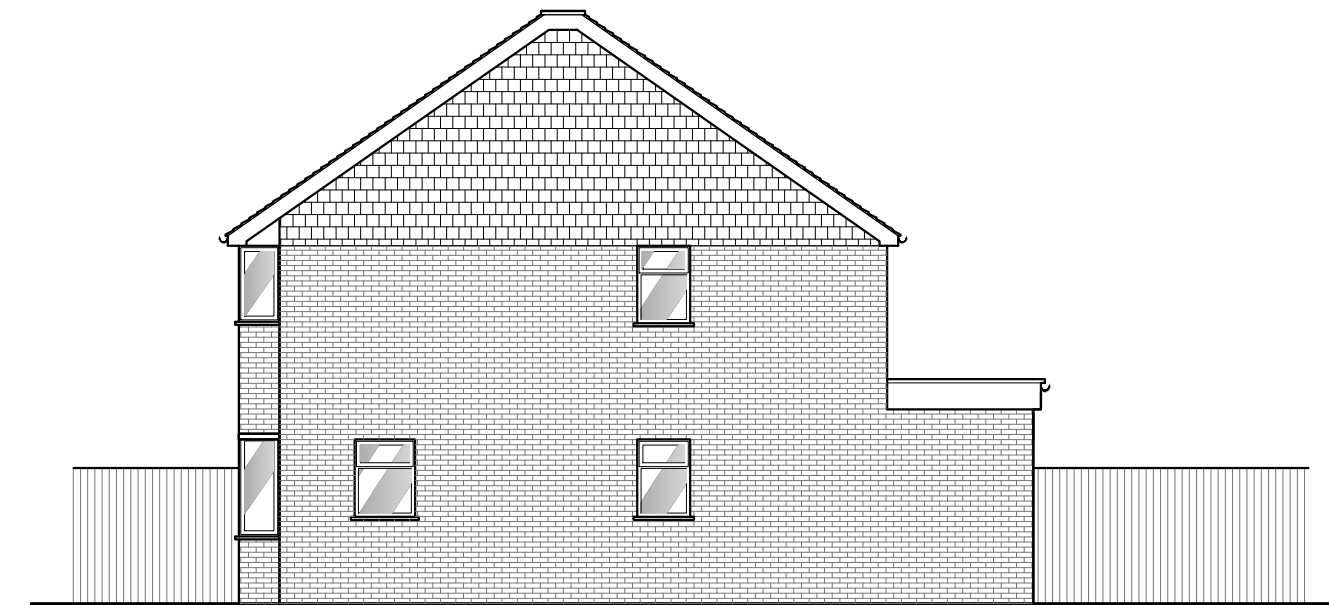


Side Elevation

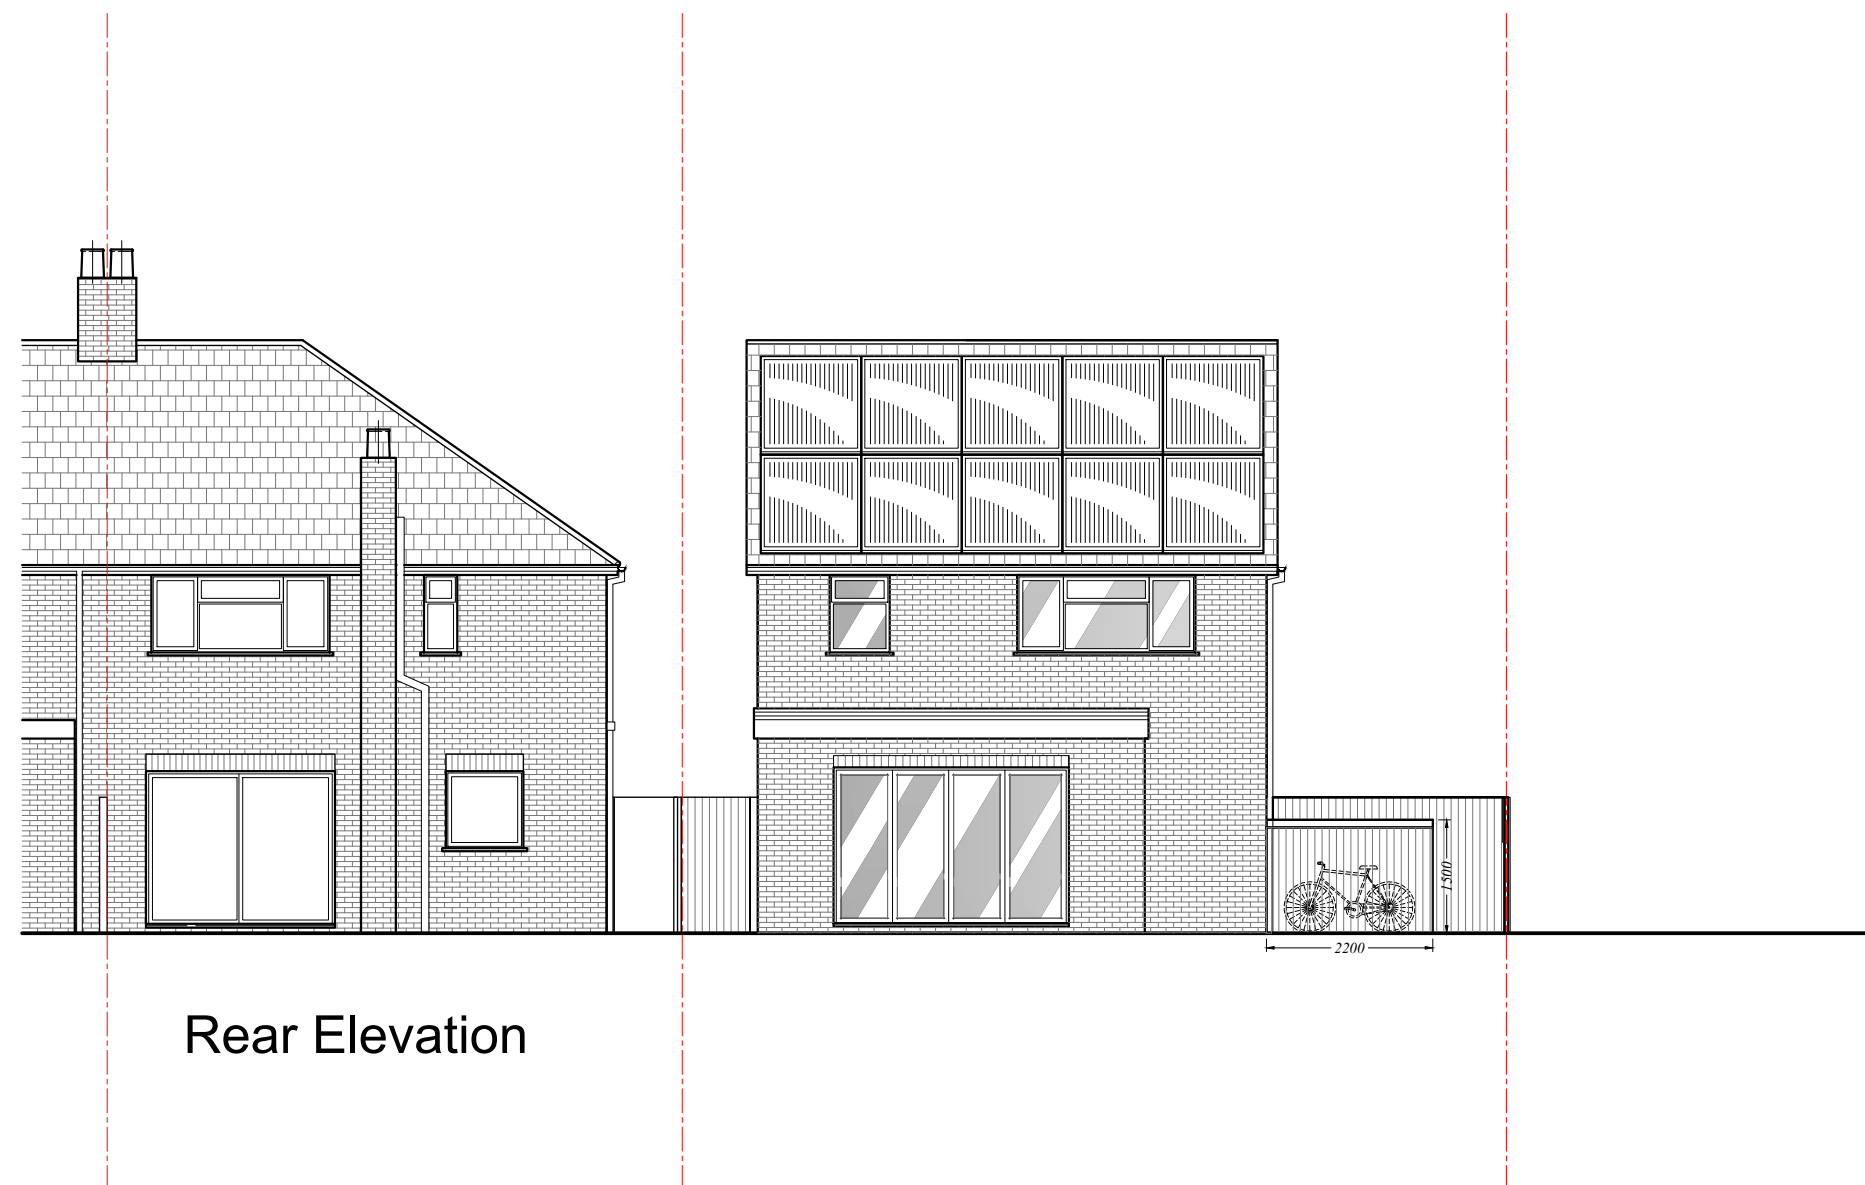

Rear Elevation

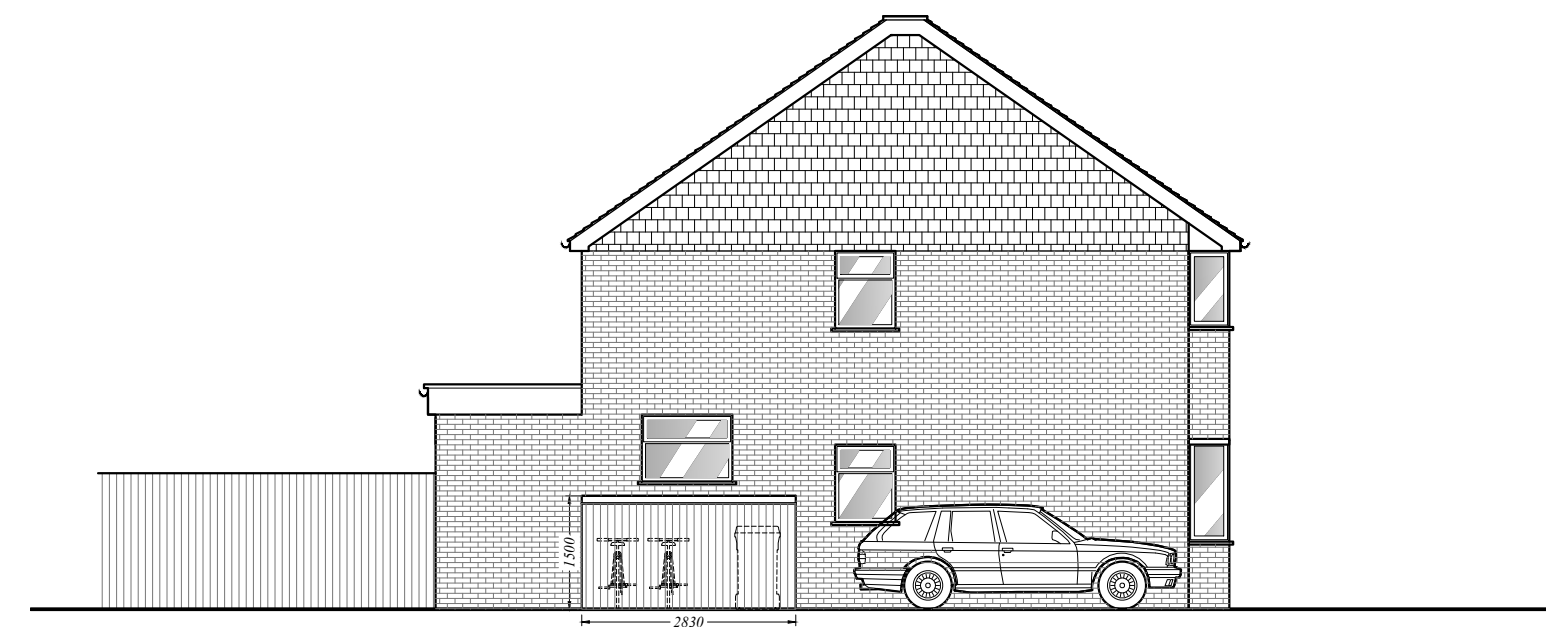

Side Elevation

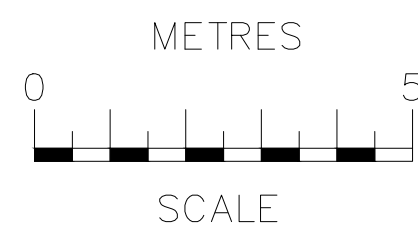

rev	date	description
1	03.03.25	WORKS
2	03.03.25	ELEVATIONS PROPOSED
3	03.03.25	PLN 10

RB Design
Corner Cottage, The Limes, Felbridge, East Grinstead, BN19 2JY
Tel: 01342 523 766 Mob: 07988 998 928 e-mail: info@rossbenditchdesign.co.uk

35 Churchill Avenue, HORSHAM, RH12 2JP

Mr Richard Pittman

NOT FOR CONSTRUCTION