
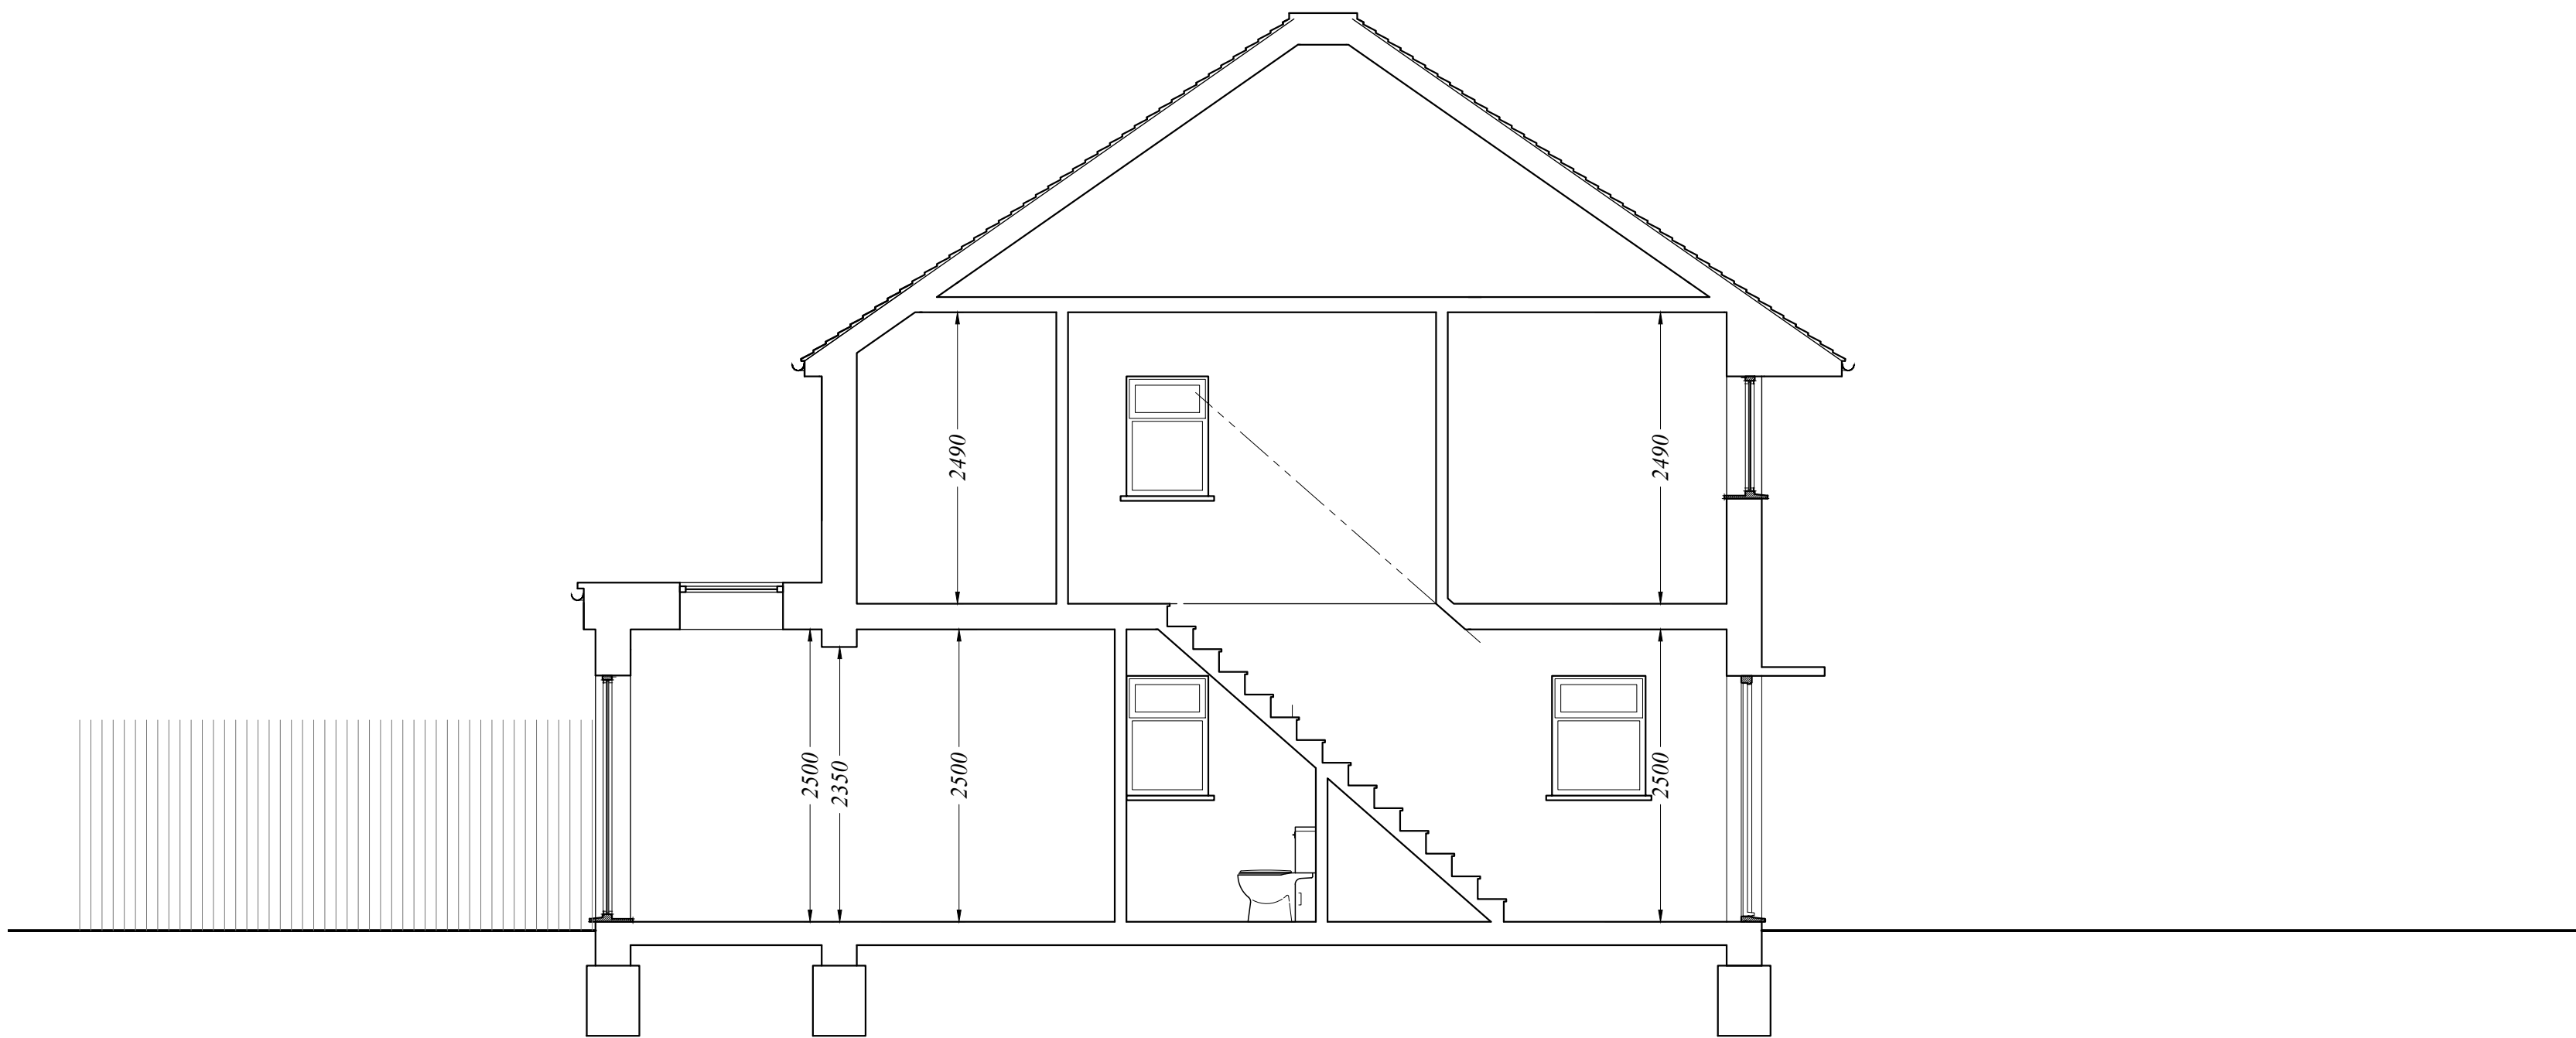


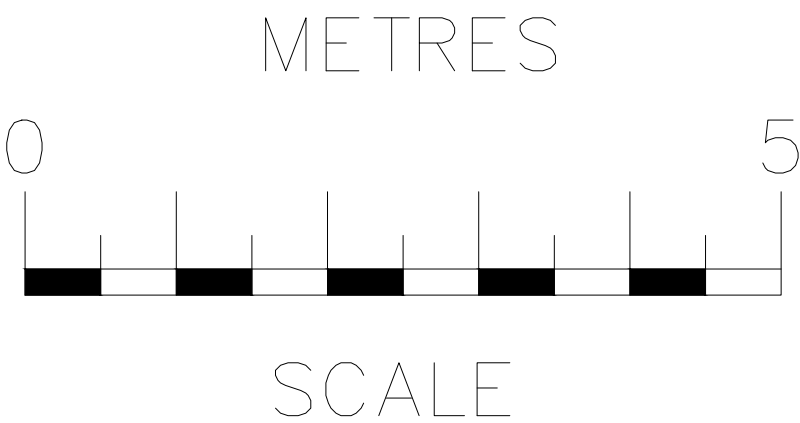

Section A-A

| rev   | date | description          |                  |                    |  |
|---|------|----------------------|------------------|--------------------|--|
| <div>PRELIMINARY<br/>NOT FOR CONSTRUCTION</div> <div>RB Design<br/>Corner Cottage, The Limes, Felbridge, East Grinstead, RH19 2QY<br/>Tel: 01342 523 766 Mob 07988 998 928 e-mail: info@roxbondrtdesign.co.uk</div> |      |                      |                  |                    |  |
| 35 Churchill Avenue, HORSHAM,<br>RH12 2JP   |      | drawing<br>WORKS     | date<br>03.03.25 | job no             |  |
| client: Mr Richard Pitman   |      | SECTION A-A PROPOSED | scale 1:50       | drawn by<br>PLN 11 |  |